
NOT FOR CONSTRUCTION

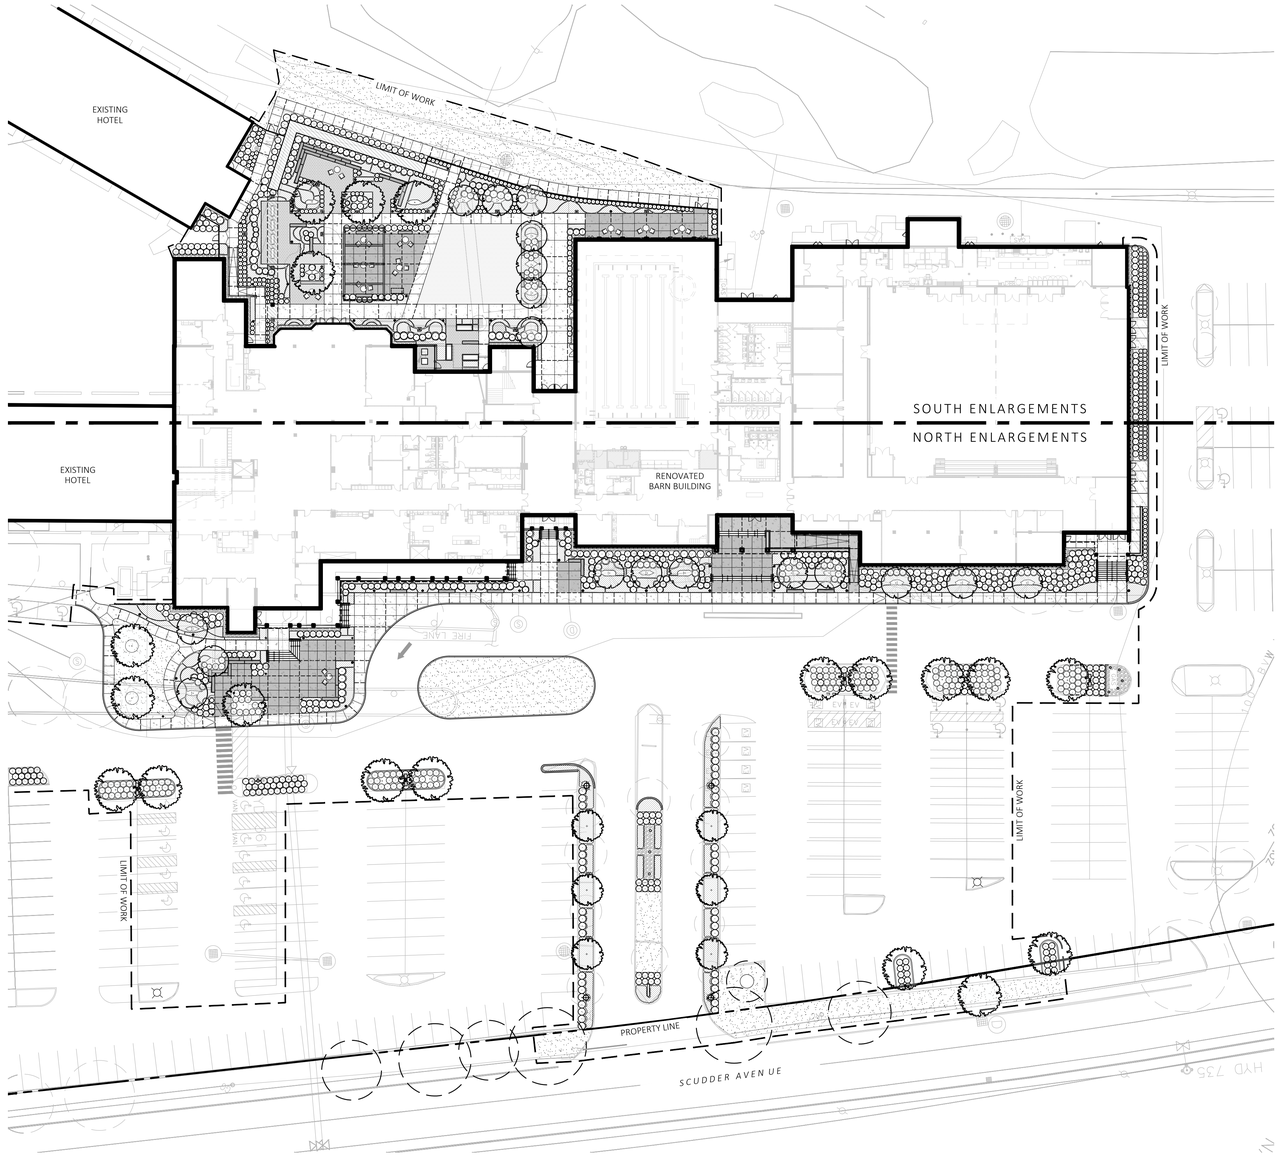

1 LANDSCAPE KEY PLAN
SCALE: 1" = 30'-0"

Revisions
Issued for 70% Const. Documents
IssuedDate: February 5, 2026

Scale: As indicated
Drawn By: NC
Date: FEBRUARY 5, 2026
Checked By: NC
Project #: 11.6122.007

Proposed Renovation
Riverview Friends Forever Campus - The Barn
35 Scudder Ave, Barnstable, MA 02601

SV DESIGN 126 Dodge Street Beverly, Massachusetts 01915 www.svdesign.com t.978.927.3745


MDLA
MICHAEL D'ANGELO LANDSCAPE ARCHITECTURE LLC
179 LINCOLN STREET
SUITE 500
BOSTON, MA 02111
T. 203.562.4788
www.m-d-l-a.com

© SV Design, LLC

LANDSCAPE KEY PLAN

L001

NOT FOR CONSTRUCTION

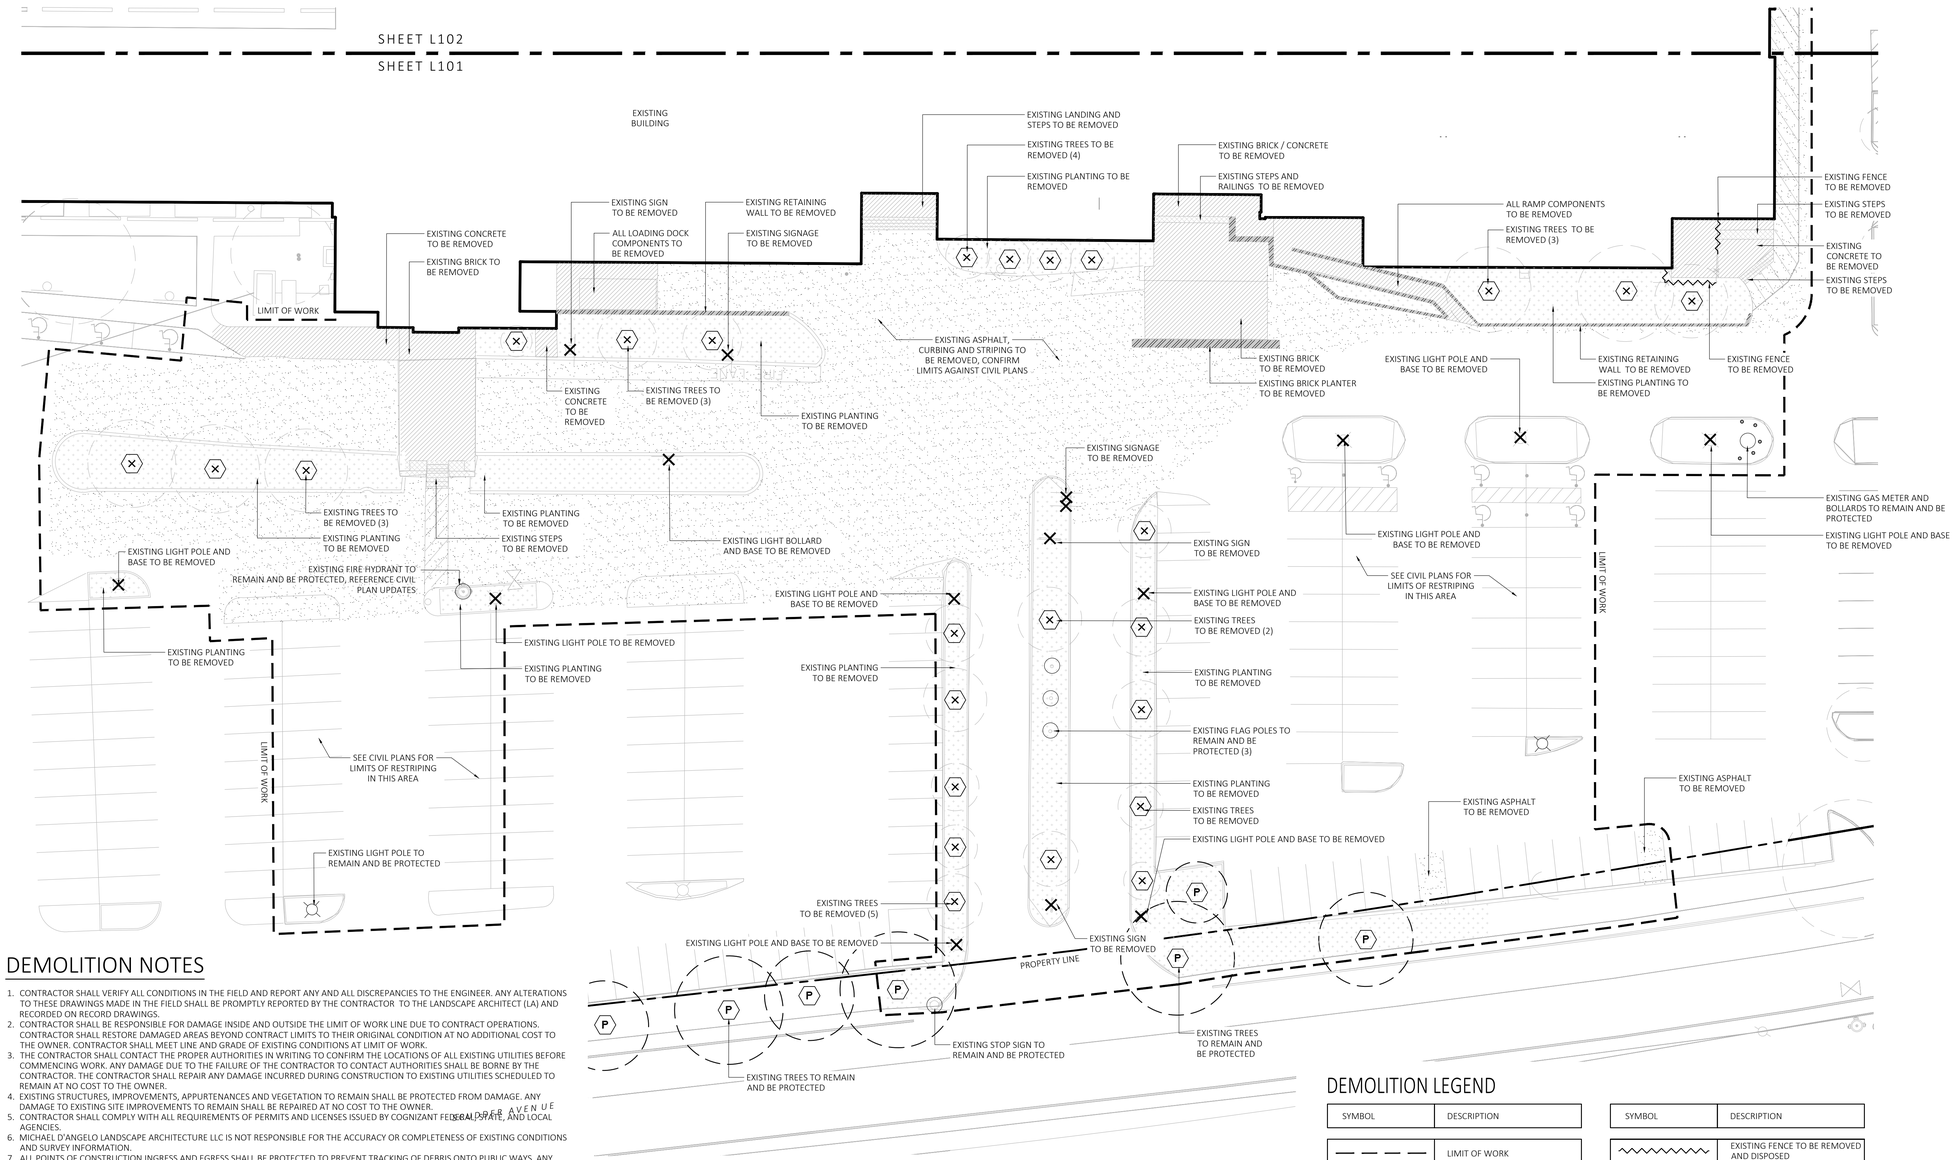

DEMOLITION NOTES

1. CONTRACTOR SHALL VERIFY ALL CONDITIONS IN THE FIELD AND REPORT ANY AND ALL DISCREPANCIES TO THE ENGINEER. ANY ALTERATIONS TO THESE DRAWINGS MADE IN THE FIELD SHALL BE PROMPTLY REPORTED BY THE CONTRACTOR TO THE LANDSCAPE ARCHITECT (LA) AND RECORDED ON RECORD DRAWINGS.
2. CONTRACTOR SHALL BE RESPONSIBLE FOR DAMAGE INSIDE AND OUTSIDE THE LIMIT OF WORK LINE DUE TO CONTRACT OPERATIONS. CONTRACTOR SHALL RESTORE DAMAGED AREAS BEYOND CONTRACT LIMITS TO THEIR ORIGINAL CONDITION AT NO ADDITIONAL COST TO THE OWNER. CONTRACTOR SHALL MEET LINE AND GRADE OF EXISTING CONDITIONS AT LIMIT OF WORK.
3. THE CONTRACTOR SHALL CONTACT THE PROPER AUTHORITIES IN WRITING TO CONFIRM THE LOCATIONS OF ALL EXISTING UTILITIES BEFORE COMMENCING WORK. ANY DAMAGE DUE TO THE FAILURE OF THE CONTRACTOR TO CONTACT AUTHORITIES SHALL BE BORNE BY THE CONTRACTOR. THE CONTRACTOR SHALL REPAIR ANY DAMAGE INCURRED DURING CONSTRUCTION TO EXISTING UTILITIES SCHEDULED TO REMAIN AT NO COST TO THE OWNER.
4. EXISTING STRUCTURES, IMPROVEMENTS, APPURTENANCES AND VEGETATION TO REMAIN SHALL BE PROTECTED FROM DAMAGE. ANY DAMAGE TO EXISTING SITE IMPROVEMENTS TO REMAIN SHALL BE REPAIRED AT NO COST TO THE OWNER.
5. CONTRACTOR SHALL COMPLY WITH ALL REQUIREMENTS OF PERMITS AND LICENSES ISSUED BY COGNIZANT FEDERAL, STATE, AND LOCAL AGENCIES.
6. MICHAEL D'ANGELO LANDSCAPE ARCHITECTURE LLC IS NOT RESPONSIBLE FOR THE ACCURACY OR COMPLETENESS OF EXISTING CONDITIONS AND SURVEY INFORMATION.
7. ALL POINTS OF CONSTRUCTION INGRESS AND EGRESS SHALL BE PROTECTED TO PREVENT TRACKING OF DEBRIS ONTO PUBLIC WAYS. ANY DEBRIS ON PUBLIC WAYS ORIGINATING FROM THE JOB SITE SHALL BE CLEANED BY THE CONTRACTOR AT NO ADDITIONAL COST TO THE OWNER.
8. ALL ITEMS REQUIRING REMOVAL SHALL BE REMOVED TO FULL DEPTH TO INCLUDE BASE MATERIAL AND FOOTINGS OR FOUNDATIONS AS APPLICABLE, AND LEGALLY DISPOSED OF OFF-SITE BY THE CONTRACTOR OR REUSED AS DIRECTED BY THE OWNER.
9. CONTRACTOR SHALL STRIP AND STOCKPILE EXISTING PLANTING SOIL TO FULL DEPTH WITHIN THE LIMIT OF WORK. LOAM OR PLANTING SOIL SHALL NOT BE REMOVED FROM THE SITE WITHOUT THE OWNER'S APPROVAL.
10. AT ALL LOCATIONS WHERE EXISTING PAVEMENT ABUTS NEW CONSTRUCTION, THE EDGE OF THE EXISTING PAVEMENT SHALL BE SAWCUT TO A CLEAN, SMOOTH EDGE.
11. STORAGE AREAS FOR THE CONTRACTOR'S EQUIPMENT AND MATERIALS SHALL BE LOCATED WITHIN THE LIMIT OF WORK AND/OR STAGING AREA AND SHALL BE APPROVED BY LANDSCAPE ARCHITECT.
12. EROSION CONTROL SHALL BE INSTALLED ON ALL SLOPES 3:1 OR GREATER WITHIN 48 HOURS AFTER GRADING IS COMPLETE. INSTALL AND SECURE TENSAR NORTH AMERICAN GREEN BIONET SHORT-TERM BIODEGRADABLE STRAW BLANKET OR APPROVED EQUAL PER MANUFACTURER'S RECOMMENDATION.
13. SEE CIVIL DRAWINGS FOR EROSION AND SEDIMENTATION CONTROL PLANS .
14. ALL PLANT MATERIAL TO BE REMOVED SHOULD BE TAGGED AND REVIEWED FOR FINAL APPROVAL BY LANDSCAPE ARCHITECT PRIOR TO REMOVAL.
15. ALL IRRIGATION HEADS, PIPING, AND MISCELLANEOUS APPURTENANCES TO BE REMOVED.
16. ALL TREES TO REMAIN TO BE REVIEWED BY A LICENSED ARBORIST.

1 LANDSCAPE DEMOLITION PLAN

SCALE: 1" = 20'-0"

DEMOLITION LEGEND

SYMBOL	DESCRIPTION
	LIMIT OF WORK
	EXISTING CONCRETE AND BRICK TO BE REMOVED AND DISPOSED
	EXISTING STAIR TO BE REMOVED AND DISPOSED
	EXISTING ASPHALT TO BE REMOVED AND DISPOSED
	EXISTING WALL TO BE REMOVED AND DISPOSED
	EXISTING PLANTING AND LAWN TO BE REMOVED AND DISPOSED
SC	SAW CUT LINE

NOTE: CONTRACTOR IS RESPONSIBLE FOR DETERMINING SLEEVE LOCATIONS AND DISCUSS WITH LANDSCAPE ARCHITECT PRIOR TO CONSTRUCTION.

SYMBOL	DESCRIPTION
	EXISTING FENCE TO BE REMOVED AND DISPOSED
	EXISTING SITE ELEMENT TO BE RELOCATED
	EXISTING SITE ELEMENT TO BE REMOVED
	EXISTING SITE ELEMENT TO REMAIN AND BE PROTECTED
	EXISTING TREE TO BE REMOVED
	TREE PROTECTION FENCE

Revisions
IssuedDate: Issued for 70% Const. Documents
February 5, 2026

Scale: As indicated
Drawn By: NC
Checked By: NC
Date: FEBRUARY 5, 2026
Project #: 11.6122.007

Proposed Renovation
Riverview Friends Forever Campus - The Barn
35 Scudder Ave, Barnstable, MA 02601

SV DESIGN
126 Dodge Street
Beverly, Massachusetts 01915
t 978.927.3745
www.svdesign.com


MDLA
MICHAEL D'ANGELO LANDSCAPE ARCHITECTURE LLC
179 LINCOLN STREET
SUITE 500
BOSTON, MA 02111
T: 339.592.4788
www.mdla.com

© SV Design, LLC

LANDSCAPE DEMOLITION PLAN (NORTH)

L101

NOT FOR CONSTRUCTION

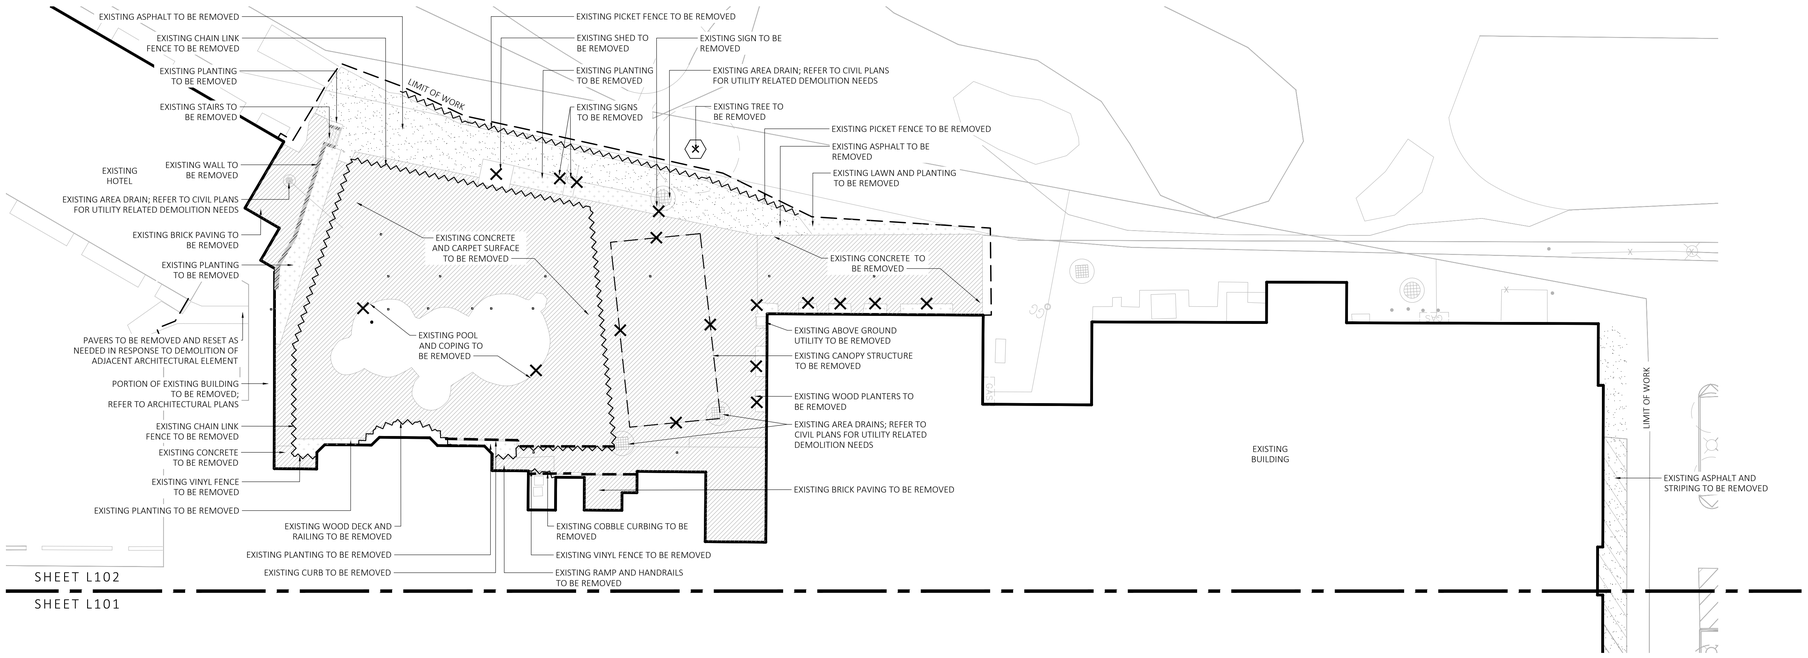

1 LANDSCAPE DEMOLITION PLAN

SCALE: 1" = 20'-0"

DEMOLITION NOTES

1. CONTRACTOR SHALL VERIFY ALL CONDITIONS IN THE FIELD AND REPORT ANY AND ALL DISCREPANCIES TO THE ENGINEER. ANY ALTERATIONS TO THESE DRAWINGS MADE IN THE FIELD SHALL BE PROMPTLY REPORTED BY THE CONTRACTOR TO THE LANDSCAPE ARCHITECT (LA) AND RECORDED ON RECORD DRAWINGS.
2. CONTRACTOR SHALL BE RESPONSIBLE FOR DAMAGE INSIDE AND OUTSIDE THE LIMIT OF WORK LINE DUE TO CONTRACT OPERATIONS. CONTRACTOR SHALL RESTORE DAMAGED AREAS BEYOND CONTRACT LIMITS TO THEIR ORIGINAL CONDITION AT NO ADDITIONAL COST TO THE OWNER. CONTRACTOR SHALL MEET LINE AND GRADE OF EXISTING CONDITIONS AT LIMIT OF WORK.
3. THE CONTRACTOR SHALL CONTACT THE PROPER AUTHORITIES IN WRITING TO CONFIRM THE LOCATIONS OF ALL EXISTING UTILITIES BEFORE COMMENCING WORK. ANY DAMAGE DUE TO THE FAILURE OF THE CONTRACTOR TO CONTACT AUTHORITIES SHALL BE BORNE BY THE CONTRACTOR. THE CONTRACTOR SHALL REPAIR ANY DAMAGE INCURRED DURING CONSTRUCTION TO EXISTING UTILITIES SCHEDULED TO REMAIN AT NO COST TO THE OWNER.
4. EXISTING STRUCTURES, IMPROVEMENTS, APPURTENANCES AND VEGETATION TO REMAIN SHALL BE PROTECTED FROM DAMAGE. ANY DAMAGE TO EXISTING SITE IMPROVEMENTS TO REMAIN SHALL BE REPAIRED AT NO COST TO THE OWNER.
5. CONTRACTOR SHALL COMPLY WITH ALL REQUIREMENTS OF PERMITS AND LICENSES ISSUED BY COGNIZANT FEDERAL, STATE, AND LOCAL AGENCIES.
6. MICHAEL D'ANGELO LANDSCAPE ARCHITECTURE LLC IS NOT RESPONSIBLE FOR THE ACCURACY OR COMPLETENESS OF EXISTING CONDITIONS AND SURVEY INFORMATION.
7. ALL POINTS OF CONSTRUCTION INGRESS AND EGRESS SHALL BE PROTECTED TO PREVENT TRACKING OF DEBRIS ONTO PUBLIC WAYS. ANY DEBRIS ON PUBLIC WAYS ORIGINATING FROM THE JOB SITE SHALL BE CLEANED BY THE CONTRACTOR AT NO ADDITIONAL COST TO THE OWNER.
8. ALL ITEMS REQUIRING REMOVAL SHALL BE REMOVED TO FULL DEPTH TO INCLUDE BASE MATERIAL AND FOOTINGS OR FOUNDATIONS AS APPLICABLE, AND LEGALLY DISPOSED OF OFF-SITE BY THE CONTRACTOR OR REUSED AS DIRECTED BY THE OWNER.
9. CONTRACTOR SHALL STRIP AND STOCKPILE EXISTING PLANTING SOIL TO FULL DEPTH WITHIN THE LIMIT OF WORK. LOAM OR PLANTING SOIL SHALL NOT BE REMOVED FROM THE SITE WITHOUT THE OWNER'S APPROVAL.
10. AT ALL LOCATIONS WHERE EXISTING PAVEMENT ABUTS NEW CONSTRUCTION, THE EDGE OF THE EXISTING PAVEMENT SHALL BE SAWCUT TO A CLEAN, SMOOTH EDGE.
11. STORAGE AREAS FOR THE CONTRACTOR'S EQUIPMENT AND MATERIALS SHALL BE LOCATED WITHIN THE LIMIT OF WORK AND/OR STAGING AREA AND SHALL BE APPROVED BY LANDSCAPE ARCHITECT.
12. EROSION CONTROL SHALL BE INSTALLED ON ALL SLOPES 3:1 OR GREATER WITHIN 48 HOURS AFTER GRADING IS COMPLETE. INSTALL AND SECURE TENSAR NORTH AMERICAN GREEN BIONET SHORT-TERM BIODEGRADABLE STRAW BLANKET OR APPROVED EQUAL PER MANUFACTURER'S RECOMMENDATION.
13. SEE CIVIL DRAWINGS FOR EROSION AND SEDIMENTATION CONTROL PLANS .
14. ALL PLANT MATERIAL TO BE REMOVED SHOULD BE TAGGED AND REVIEWED FOR FINAL APPROVAL BY LANDSCAPE ARCHITECT PRIOR TO REMOVAL.
15. ALL IRRIGATION HEADS, PIPING, AND MISCELLANEOUS APPURTENANCES TO BE REMOVED.
16. ALL TREES TO REMAIN TO BE REVIEWED BY A LICENSED ARBORIST.

DEMOLITION LEGEND

SYMBOL	DESCRIPTION
— — — —	LIMIT OF WORK
	EXISTING CONCRETE AND BRICK TO BE REMOVED AND DISPOSED
	EXISTING STAIR TO BE REMOVED AND DISPOSED
	EXISTING ASPHALT TO BE REMOVED AND DISPOSED
	EXISTING WALL TO BE REMOVED AND DISPOSED
	EXISTING PLANTING AND LAWN TO BE REMOVED AND DISPOSED
SC	SAW CUT LINE

NOTE: CONTRACTOR IS RESPONSIBLE FOR DETERMINING SLEEVE LOCATIONS AND DISCUSS WITH LANDSCAPE ARCHITECT PRIOR TO CONSTRUCTION.

SYMBOL	DESCRIPTION
	EXISTING FENCE TO BE REMOVED AND DISPOSED
⊗	EXISTING SITE ELEMENT TO BE RELOCATED
×	EXISTING SITE ELEMENT TO BE REMOVED
○	EXISTING SITE ELEMENT TO REMAIN AND BE PROTECTED
(×)	EXISTING TREE TO BE REMOVED
(P)	TREE PROTECTION FENCE
— — — —	EXISTING CURB TO BE REMOVED

Revisions
IssuedDate: Issued for 70% Const. Documents
February 5, 2026

Scale: As indicated
Drawn By: NC
Date: FEBRUARY 5, 2026
Checked By: NC
Project #: 11.6122.007

Proposed Renovation
Riverview Friends Forever Campus - The Barn
35 Scudder Ave, Barnstable, MA 02601

SV DESIGN
126 Dodge Street
Beverly, Massachusetts 01915
t 978.927.3745
www.svdesign.com


MDLA
MICHAEL D'ANGELO LANDSCAPE ARCHITECTURE LLC
178 LINCOLN STREET
SUITE 210
BOSTON, MA 02111
T. 295.592.4788
www.mdla.com

© SV Design, LLC

LANDSCAPE DEMOLITION PLAN (SOUTH)

L102

NOT FOR CONSTRUCTION

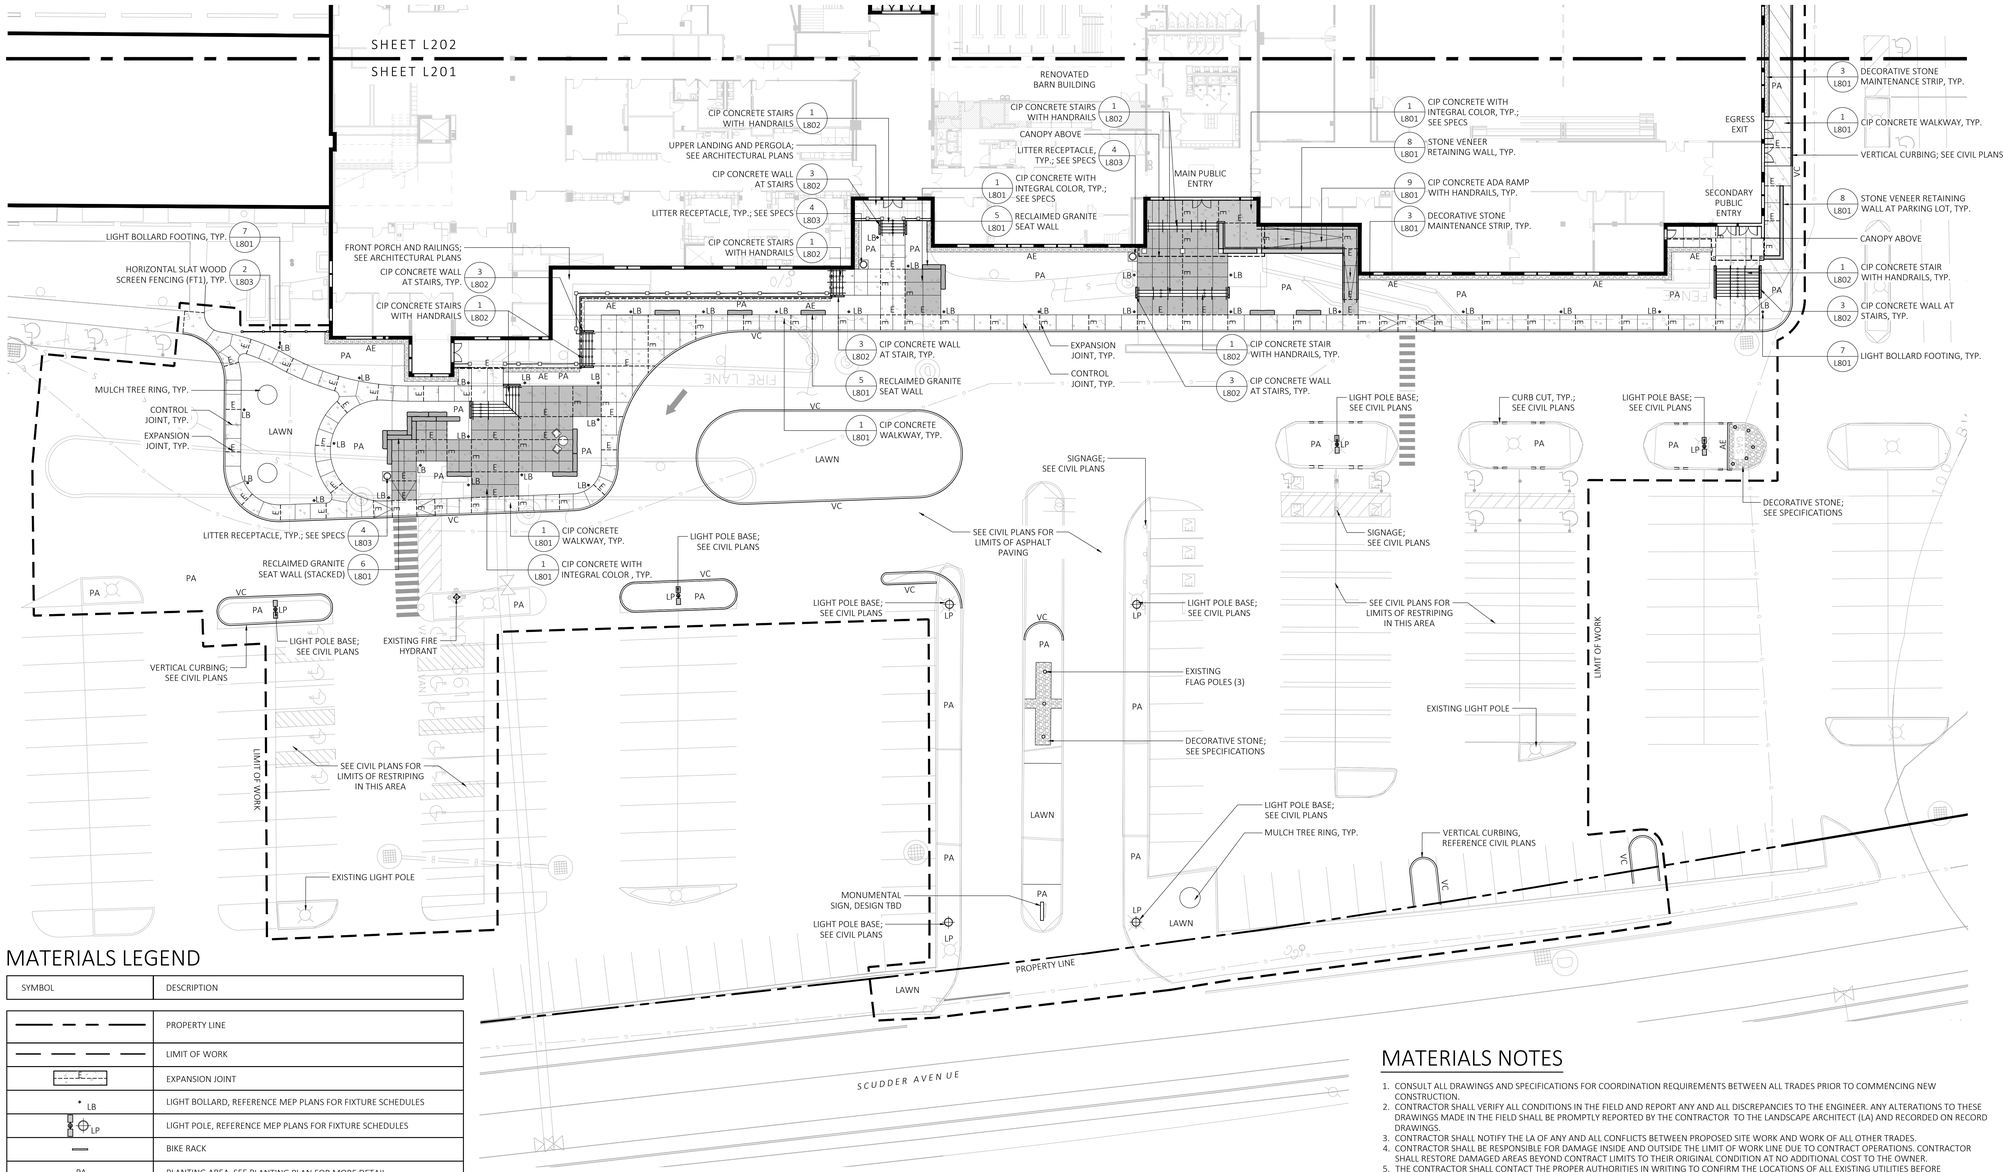

MATERIALS LEGEND

SYMBOL	DESCRIPTION
	PROPERTY LINE
	LIMIT OF WORK
E	EXPANSION JOINT
LB	LIGHT BOLLARD, REFERENCE MEP PLANS FOR FIXTURE SCHEDULES
LP	LIGHT POLE, REFERENCE MEP PLANS FOR FIXTURE SCHEDULES
	BIKE RACK
PA	PLANTING AREA, SEE PLANTING PLAN FOR MORE DETAIL
AE	ALUMINUM EDGE
VC	VERTICAL CURBING, SEE CIVIL PLANS FOR LAYOUT AND DETAILING
	CONCRETE PAVEMENT
	INTEGRALLY COLORED CONCRETE
	STABILIZED AGGREGATE WALKWAY
	SYNTHETIC TURF
	SALVAGED GRANITE BLOCK BENCH
	STONE VENEER RETAINING WALL
	HORIZONTAL SLAT WOOD FENCING (FT1)
	ALUMINUM PICKET FENCE (FT2)

1 LANDSCAPE MATERIALS PLAN
SCALE: 1" = 20'-0"

0 10 20 40
SCALE IN FEET

MATERIALS NOTES

1. CONSULT ALL DRAWINGS AND SPECIFICATIONS FOR COORDINATION REQUIREMENTS BETWEEN ALL TRADES PRIOR TO COMMENCING NEW CONSTRUCTION.
2. CONTRACTOR SHALL VERIFY ALL CONDITIONS IN THE FIELD AND REPORT ANY AND ALL DISCREPANCIES TO THE ENGINEER. ANY ALTERATIONS TO THESE DRAWINGS MADE IN THE FIELD SHALL BE PROMPTLY REPORTED BY THE CONTRACTOR TO THE LANDSCAPE ARCHITECT (LA) AND RECORDED ON RECORD DRAWINGS.
3. CONTRACTOR SHALL NOTIFY THE LA OF ANY AND ALL CONFLICTS BETWEEN PROPOSED SITE WORK AND WORK OF ALL OTHER TRADES.
4. CONTRACTOR SHALL BE RESPONSIBLE FOR DAMAGE INSIDE AND OUTSIDE THE LIMIT OF WORK LINE DUE TO CONTRACT OPERATIONS. CONTRACTOR SHALL RESTORE DAMAGED AREAS BEYOND CONTRACT LIMITS TO THEIR ORIGINAL CONDITION AT NO ADDITIONAL COST TO THE OWNER.
5. THE CONTRACTOR SHALL CONTACT THE PROPER AUTHORITIES IN WRITING TO CONFIRM THE LOCATIONS OF ALL EXISTING UTILITIES BEFORE COMMENCING WORK. ANY DAMAGE DUE TO THE FAILURE OF THE CONTRACTOR TO CONTACT AUTHORITIES SHALL BE BORNE BY THE CONTRACTOR. THE CONTRACTOR SHALL REPAIR ANY DAMAGE INCURRED DURING CONSTRUCTION TO EXISTING UTILITIES SCHEDULED TO REMAIN AT NO COST TO THE OWNER.
6. EXISTING STRUCTURES, IMPROVEMENTS, APPURTENANCES AND VEGETATION TO REMAIN SHALL BE PROTECTED FROM DAMAGE. ANY DAMAGE TO EXISTING SITE IMPROVEMENTS TO REMAIN SHALL BE REPAIRED AT NO COST TO THE OWNER.
7. CONTRACTOR SHALL COMPLY WITH ALL REQUIREMENTS OF PERMITS AND LICENSES ISSUED BY COGNIZANT FEDERAL, STATE, AND LOCAL AGENCIES.
8. CONTRACTOR SHALL COORDINATE ALL SITE UTILITY IMPROVEMENTS WITH CITY OFFICIALS.
9. MICHAEL D'ANGELO LANDSCAPE ARCHITECTURE LLC IS NOT RESPONSIBLE FOR THE ACCURACY OR COMPLETENESS OF EXISTING CONDITIONS AND SURVEY INFORMATION.
10. ALL LINES AND DIMENSIONS ARE PARALLEL OR PERPENDICULAR TO THE LINES FROM WHICH THEY ARE MEASURED UNLESS OTHERWISE INDICATED.
11. ALL LINE AND GRADE WORK AS PER DRAWINGS AND SPECIFICATIONS SHALL BE LAID OUT BY A REGISTERED CIVIL ENGINEER OR LAND SURVEYOR.
12. DIMENSIONS ARE APPROXIMATE BASED ON TAKE OFF FROM SURVEY. ACTUAL DIMENSIONS MAY VARY. NOTIFY THE OWNER'S REPRESENTATIVE AND LA IN THE EVENT OF DIMENSIONAL DISCREPANCIES.
13. CONTRACTOR TO STAKE OUT LAYOUT FOR APPROVAL PRIOR TO EXCAVATION.
14. CONTRACTOR SHALL PREPARE SAMPLE PANELS FOR EACH PAVING TYPE FOR APPROVAL OF WORKMANSHIP, FINISHES, COLOR, AND JOINTING PRIOR TO FINAL INSTALLATION. SEE SPECIFICATIONS FOR FULL MOCK UP REQUIREMENTS.

Revisions
IssuedDate: February 5, 2026
Issued for 70% Const. Documents

Scale: As indicated
Drawn By: NC
Checked By: NC
Date: FEBRUARY 5, 2026
Project #: 11.6122.007

Proposed Renovation
Riverview Friends Forever Campus - The Barn
35 Scudder Ave, Barnstable, MA 02601

SV DESIGN
126 Dodge Street
Beverly, Massachusetts 01915
t 978.927.2345
www.svdesign.com


MDLA
MICHAEL D'ANGELO LANDSCAPE ARCHITECTURE LLC
179 LINCOLN STREET
SUITE 500
BOSTON, MA 02111
T. 203.592.4788
www.mdla.com

© SV Design, LLC

LANDSCAPE MATERIALS PLAN (NORTH)

L201

NOT FOR CONSTRUCTION

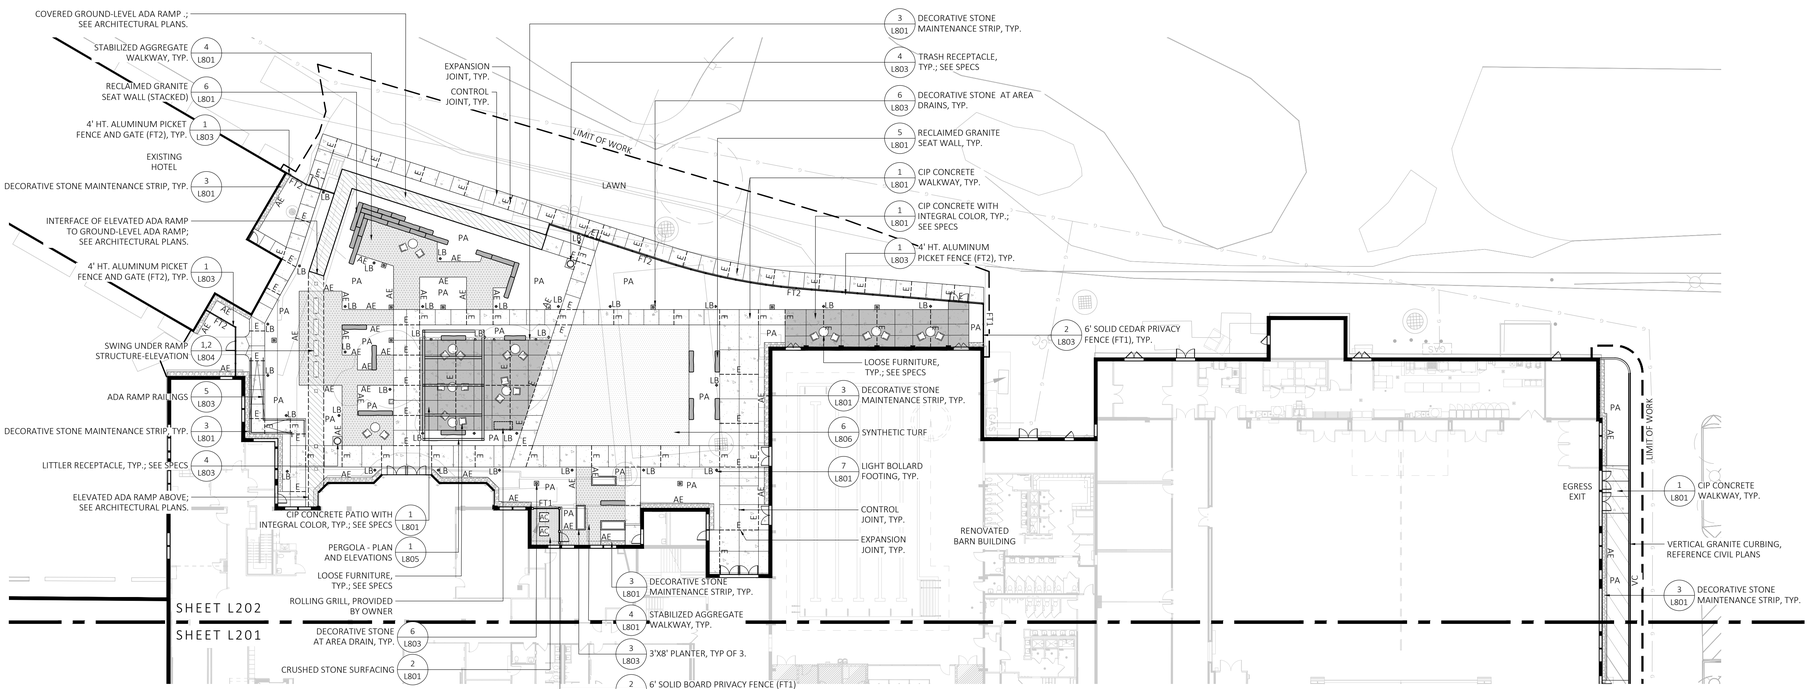

1 LANDSCAPE MATERIALS PLAN

SCALE: 1" = 20'-0"

MATERIALS LEGEND

SYMBOL	DESCRIPTION
	PROPERTY LINE
	LIMIT OF WORK
	EXPANSION JOINT
LB	LIGHT BOLLARD, REFERENCE MEP PLANS FOR FIXTURE SCHEDULES
LP	LIGHT POLE, REFERENCE MEP PLANS FOR FIXTURE SCHEDULES
	BIKE RACK
PA	PLANTING AREA, SEE PLANTING PLAN FOR MORE DETAIL
AE	ALUMINUM EDGE
VC	VERTICAL CURBING, SEE CIVIL PLANS FOR LAYOUT AND DETAILING
	CONCRETE PAVEMENT
	INTEGRALLY COLORED CONCRETE
	STABILIZED AGGREGATE WALKWAY
	SYNTHETIC TURF
	SALVAGED GRANITE BLOCK BENCH
	STONE VENEER RETAINING WALL
	HORIZONTAL SLAT WOOD FENCING (FT1)
	ALUMINUM PICKET FENCE (FT2)

MATERIALS NOTES

1. CONSULT ALL DRAWINGS AND SPECIFICATIONS FOR COORDINATION REQUIREMENTS BETWEEN ALL TRADES PRIOR TO COMMENCING NEW CONSTRUCTION.
2. CONTRACTOR SHALL VERIFY ALL CONDITIONS IN THE FIELD AND REPORT ANY AND ALL DISCREPANCIES TO THE ENGINEER. ANY ALTERATIONS TO THESE DRAWINGS MADE IN THE FIELD SHALL BE PROMPTLY REPORTED BY THE CONTRACTOR TO THE LANDSCAPE ARCHITECT (LA) AND RECORDED ON RECORD DRAWINGS.
3. CONTRACTOR SHALL NOTIFY THE LA OF ANY AND ALL CONFLICTS BETWEEN PROPOSED SITE WORK AND WORK OF ALL OTHER TRADES.
4. CONTRACTOR SHALL BE RESPONSIBLE FOR DAMAGE INSIDE AND OUTSIDE THE LIMIT OF WORK LINE DUE TO CONTRACT OPERATIONS. CONTRACTOR SHALL RESTORE DAMAGED AREAS BEYOND CONTRACT LIMITS TO THEIR ORIGINAL CONDITION AT NO ADDITIONAL COST TO THE OWNER.
5. THE CONTRACTOR SHALL CONTACT THE PROPER AUTHORITIES IN WRITING TO CONFIRM THE LOCATIONS OF ALL EXISTING UTILITIES BEFORE COMMENCING WORK. ANY DAMAGE DUE TO THE FAILURE OF THE CONTRACTOR TO CONTACT AUTHORITIES SHALL BE BORNE BY THE CONTRACTOR. THE CONTRACTOR SHALL REPAIR ANY DAMAGE INCURRED DURING CONSTRUCTION TO EXISTING UTILITIES SCHEDULED TO REMAIN AT NO COST TO THE OWNER.
6. EXISTING STRUCTURES, IMPROVEMENTS, APPURTENANCES AND VEGETATION TO REMAIN SHALL BE PROTECTED FROM DAMAGE. ANY DAMAGE TO EXISTING SITE IMPROVEMENTS TO REMAIN SHALL BE REPAIRED AT NO COST TO THE OWNER.
7. CONTRACTOR SHALL COMPLY WITH ALL REQUIREMENTS OF PERMITS AND LICENSES ISSUED BY COGNIZANT FEDERAL, STATE, AND LOCAL AGENCIES.
8. CONTRACTOR SHALL COORDINATE ALL SITE UTILITY IMPROVEMENTS WITH CITY OFFICIALS.
9. MICHAEL D'ANGELO LANDSCAPE ARCHITECTURE LLC IS NOT RESPONSIBLE FOR THE ACCURACY OR COMPLETENESS OF EXISTING CONDITIONS AND SURVEY INFORMATION.
10. ALL LINES AND DIMENSIONS ARE PARALLEL OR PERPENDICULAR TO THE LINES FROM WHICH THEY ARE MEASURED UNLESS OTHERWISE INDICATED.
11. ALL LINE AND GRADE WORK AS PER DRAWINGS AND SPECIFICATIONS SHALL BE LAID OUT BY A REGISTERED CIVIL ENGINEER OR LAND SURVEYOR.
12. DIMENSIONS ARE APPROXIMATE BASED ON TAKE OFF FROM SURVEY. ACTUAL DIMENSIONS MAY VARY. NOTIFY THE OWNER'S REPRESENTATIVE AND LA IN THE EVENT OF DIMENSIONAL DISCREPANCIES.
13. CONTRACTOR TO STAKE OUT LAYOUT FOR APPROVAL PRIOR TO EXCAVATION.
14. CONTRACTOR SHALL PREPARE SAMPLE PANELS FOR EACH PAVING TYPE FOR APPROVAL OF WORKMANSHIP, FINISHES, COLOR, AND JOINTING PRIOR TO FINAL INSTALLATION. SEE SPECIFICATIONS FOR FULL MOCK UP REQUIREMENTS.

Revisions
IssuedDate: Issued for 70% Const. Documents
February 5, 2026

Scale: As indicated
Drawn By: NC
Date: FEBRUARY 5, 2026
Checked By: NC
Project #: 11.6122.007

Proposed Renovation
Riverview Friends Forever Campus - The Barn
35 Scudder Ave, Barnstable, MA 02601

SV DESIGN 126 Dodge Street Beverly, Massachusetts 01915 t. 978.927.3745 www.svdesign.com


MDLA
MICHAEL D'ANGELO LANDSCAPE ARCHITECTURE LLC
979 LINCOLN STREET SUITE 302 ROCKLAND, MA 02370 T: (855) MDLA-PRO www.mdla.com

© SV Design, LLC

LANDSCAPE MATERIALS PLAN (SOUTH)

L202

NOT FOR CONSTRUCTION

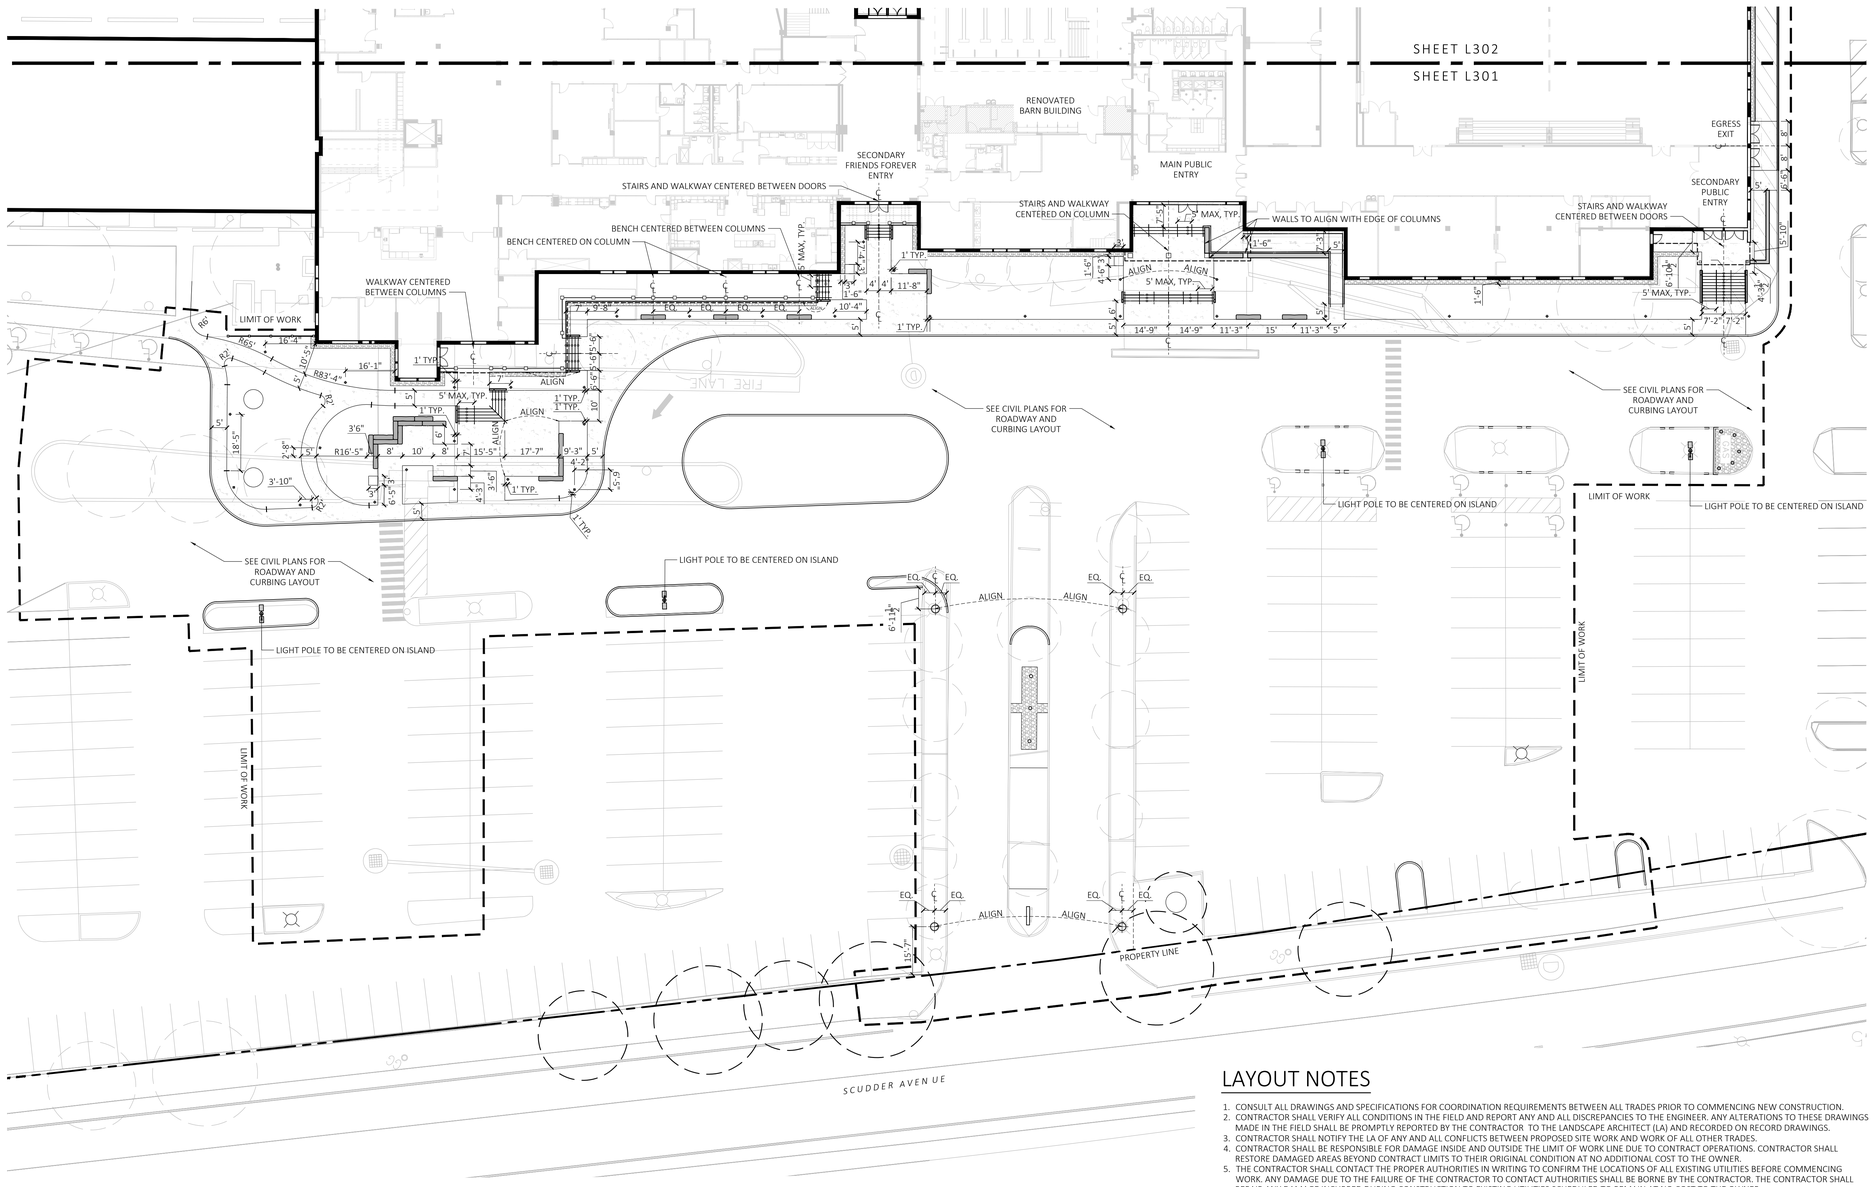

1 LANDSCAPE LAYOUT PLAN

SCALE: 1" = 20'-0"

0 10 20 40
SCALE IN FEET

LAYOUT LEGEND

SYMBOL	DESCRIPTION
	PROPERTY LINE
	LIMIT OF WORK

LAYOUT NOTES

1. CONSULT ALL DRAWINGS AND SPECIFICATIONS FOR COORDINATION REQUIREMENTS BETWEEN ALL TRADES PRIOR TO COMMENCING NEW CONSTRUCTION.
2. CONTRACTOR SHALL VERIFY ALL CONDITIONS IN THE FIELD AND REPORT ANY AND ALL DISCREPANCIES TO THE ENGINEER. ANY ALTERATIONS TO THESE DRAWINGS MADE IN THE FIELD SHALL BE PROMPTLY REPORTED BY THE CONTRACTOR TO THE LANDSCAPE ARCHITECT (LA) AND RECORDED ON RECORD DRAWINGS.
3. CONTRACTOR SHALL NOTIFY THE LA OF ANY AND ALL CONFLICTS BETWEEN PROPOSED SITE WORK AND WORK OF ALL OTHER TRADES.
4. CONTRACTOR SHALL BE RESPONSIBLE FOR DAMAGE INSIDE AND OUTSIDE THE LIMIT OF WORK LINE DUE TO CONTRACT OPERATIONS. CONTRACTOR SHALL RESTORE DAMAGED AREAS BEYOND CONTRACT LIMITS TO THEIR ORIGINAL CONDITION AT NO ADDITIONAL COST TO THE OWNER.
5. THE CONTRACTOR SHALL CONTACT THE PROPER AUTHORITIES IN WRITING TO CONFIRM THE LOCATIONS OF ALL EXISTING UTILITIES BEFORE COMMENCING WORK. ANY DAMAGE DUE TO THE FAILURE OF THE CONTRACTOR TO CONTACT AUTHORITIES SHALL BE BORNE BY THE CONTRACTOR. THE CONTRACTOR SHALL REPAIR ANY DAMAGE INCURRED DURING CONSTRUCTION TO EXISTING UTILITIES SCHEDULED TO REMAIN AT NO COST TO THE OWNER.
6. EXISTING STRUCTURES, IMPROVEMENTS, APPURTENANCES AND VEGETATION TO REMAIN SHALL BE PROTECTED FROM DAMAGE. ANY DAMAGE TO EXISTING SITE IMPROVEMENTS TO REMAIN SHALL BE REPAIRED AT NO COST TO THE OWNER.
7. CONTRACTOR SHALL COMPLY WITH ALL REQUIREMENTS OF PERMITS AND LICENSES ISSUED BY COGNIZANT FEDERAL, STATE, AND LOCAL AGENCIES.
8. CONTRACTOR SHALL COORDINATE ALL SITE UTILITY IMPROVEMENTS WITH CITY OFFICIALS.
9. MICHAEL D'ANGELO LANDSCAPE ARCHITECTURE LLC IS NOT RESPONSIBLE FOR THE ACCURACY OR COMPLETENESS OF EXISTING CONDITIONS AND SURVEY INFORMATION.
10. ALL LINES AND DIMENSIONS ARE PARALLEL OR PERPENDICULAR TO THE LINES FROM WHICH THEY ARE MEASURED UNLESS OTHERWISE INDICATED.
11. ALL LINE AND GRADE WORK AS PER DRAWINGS AND SPECIFICATIONS SHALL BE LAID OUT BY A REGISTERED CIVIL ENGINEER OR LAND SURVEYOR.
12. DIMENSIONS ARE APPROXIMATE BASED ON TAKE OFF FROM SURVEY. ACTUAL DIMENSIONS MAY VARY. NOTIFY THE OWNER'S REPRESENTATIVE AND LA IN THE EVENT OF DIMENSIONAL DISCREPANCIES.
13. CONTRACTOR TO STAKE OUT LAYOUT FOR APPROVAL PRIOR TO EXCAVATION.
14. CONTRACTOR SHALL PREPARE SAMPLE PANELS FOR EACH PAVING TYPE FOR APPROVAL OF WORKMANSHIP, FINISHES, COLOR, AND JOINTING PRIOR TO FINAL INSTALLATION. SEE SPECIFICATIONS FOR FULL MOCK UP REQUIREMENTS.

Revisions
IssuedDate: February 5, 2026
Issued for 70% Const. Documents

Scale: As indicated
Drawn By: NC
Checked By: NC
Date: FEBRUARY 5, 2026
Project #: 11.6122.007

Proposed Renovation
Riverview Friends Forever Campus - The Barn
35 Scudder Ave, Barnstable, MA 02601

SV DESIGN 126 Dodge Street Beverly, Massachusetts 01915 www.svdesign.com t 978.927.3745


MDLA
MICHAEL D'ANGELO LANDSCAPE ARCHITECTURE LLC
174 LINCOLN STREET
SUITE 302
BOSTON, MA 02135
T. 203.562.4788
www.m-d-l-a.com

© SV Design, LLC

LANDSCAPE LAYOUT PLAN (NORTH)

L301

NOT FOR CONSTRUCTION

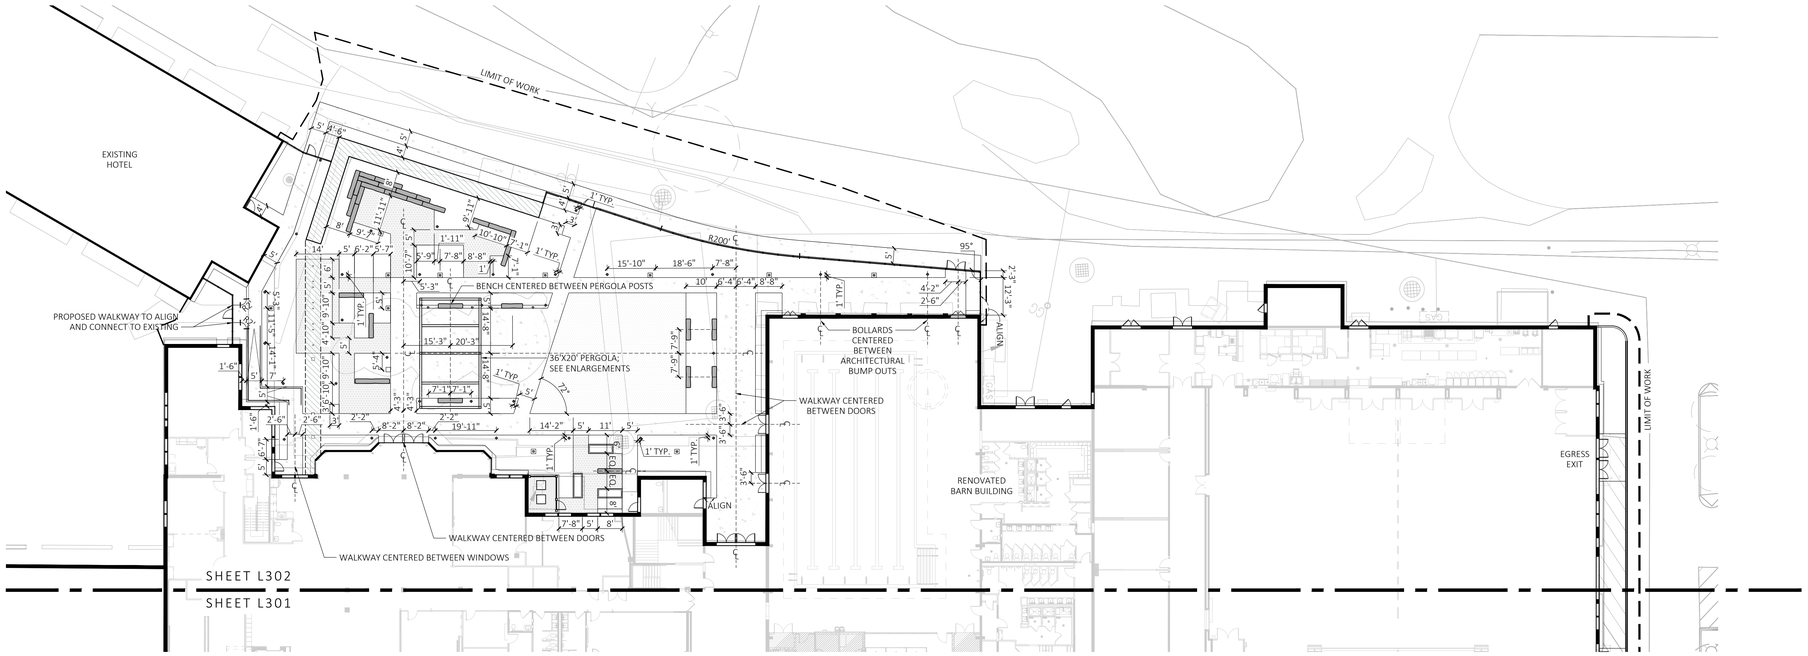

1 LANDSCAPE LAYOUT PLAN
SCALE: 1" = 20'-0"

LAYOUT LEGEND

SYMBOL	DESCRIPTION
	PROPERTY LINE
	LIMIT OF WORK

LAYOUT NOTES

1. CONSULT ALL DRAWINGS AND SPECIFICATIONS FOR COORDINATION REQUIREMENTS BETWEEN ALL TRADES PRIOR TO COMMENCING NEW CONSTRUCTION.
2. CONTRACTOR SHALL VERIFY ALL CONDITIONS IN THE FIELD AND REPORT ANY AND ALL DISCREPANCIES TO THE ENGINEER. ANY ALTERATIONS TO THESE DRAWINGS MADE IN THE FIELD SHALL BE PROMPTLY REPORTED BY THE CONTRACTOR TO THE LANDSCAPE ARCHITECT (LA) AND RECORDED ON RECORD DRAWINGS.
3. CONTRACTOR SHALL NOTIFY THE LA OF ANY AND ALL CONFLICTS BETWEEN PROPOSED SITE WORK AND WORK OF ALL OTHER TRADES.
4. CONTRACTOR SHALL BE RESPONSIBLE FOR DAMAGE INSIDE AND OUTSIDE THE LIMIT OF WORK LINE DUE TO CONTRACT OPERATIONS. CONTRACTOR SHALL RESTORE DAMAGED AREAS BEYOND CONTRACT LIMITS TO THEIR ORIGINAL CONDITION AT NO ADDITIONAL COST TO THE OWNER.
5. THE CONTRACTOR SHALL CONTACT THE PROPER AUTHORITIES IN WRITING TO CONFIRM THE LOCATIONS OF ALL EXISTING UTILITIES BEFORE COMMENCING WORK. ANY DAMAGE DUE TO THE FAILURE OF THE CONTRACTOR TO CONTACT AUTHORITIES SHALL BE BORNE BY THE CONTRACTOR. THE CONTRACTOR SHALL REPAIR ANY DAMAGE INCURRED DURING CONSTRUCTION TO EXISTING UTILITIES SCHEDULED TO REMAIN AT NO COST TO THE OWNER.
6. EXISTING STRUCTURES, IMPROVEMENTS, APPURTENANCES AND VEGETATION TO REMAIN SHALL BE PROTECTED FROM DAMAGE. ANY DAMAGE TO EXISTING SITE IMPROVEMENTS TO REMAIN SHALL BE REPAIRED AT NO COST TO THE OWNER.
7. CONTRACTOR SHALL COMPLY WITH ALL REQUIREMENTS OF PERMITS AND LICENSES ISSUED BY COGNIZANT FEDERAL, STATE, AND LOCAL AGENCIES.
8. CONTRACTOR SHALL COORDINATE ALL SITE UTILITY IMPROVEMENTS WITH CITY OFFICIALS.
9. MICHAEL D'ANGELO LANDSCAPE ARCHITECTURE LLC IS NOT RESPONSIBLE FOR THE ACCURACY OR COMPLETENESS OF EXISTING CONDITIONS AND SURVEY INFORMATION.
10. ALL LINES AND DIMENSIONS ARE PARALLEL OR PERPENDICULAR TO THE LINES FROM WHICH THEY ARE MEASURED UNLESS OTHERWISE INDICATED.
11. ALL LINE AND GRADE WORK AS PER DRAWINGS AND SPECIFICATIONS SHALL BE LAID OUT BY A REGISTERED CIVIL ENGINEER OR LAND SURVEYOR.
12. DIMENSIONS ARE APPROXIMATE BASED ON TAKE OFF FROM SURVEY. ACTUAL DIMENSIONS MAY VARY. NOTIFY THE OWNER'S REPRESENTATIVE AND LA IN THE EVENT OF DIMENSIONAL DISCREPANCIES.
13. CONTRACTOR TO STAKE OUT LAYOUT FOR APPROVAL PRIOR TO EXCAVATION.
14. CONTRACTOR SHALL PREPARE SAMPLE PANELS FOR EACH PAVING TYPE FOR APPROVAL OF WORKMANSHIP, FINISHES, COLOR, AND JOINTING PRIOR TO FINAL INSTALLATION. SEE SPECIFICATIONS FOR FULL MOCK UP REQUIREMENTS.

Revisions
IssuedDate: Issued for 70% Const. Documents
February 5, 2026

Scale: As indicated
Drawn By: NC
Date: FEBRUARY 5, 2026
Checked By: NC
Project #: 11.6122.007

Proposed Renovation
Riverview Friends Forever Campus - The Barn
35 Scudder Ave, Barnstable, MA 02601

SV DESIGN 126 Dodge Street Beverly, Massachusetts 01915 t 978.927.3745 www.svdesign.com


MDLA
MICHAEL D'ANGELO LANDSCAPE ARCHITECTURE LLC
179 LINCOLN STREET
SUITE 320
BOSTON, MASS 02111
T. 203.592.4788
www.mdla.com

© SV Design, LLC

LANDSCAPE LAYOUT PLAN (SOUTH)

L302

NOT FOR CONSTRUCTION

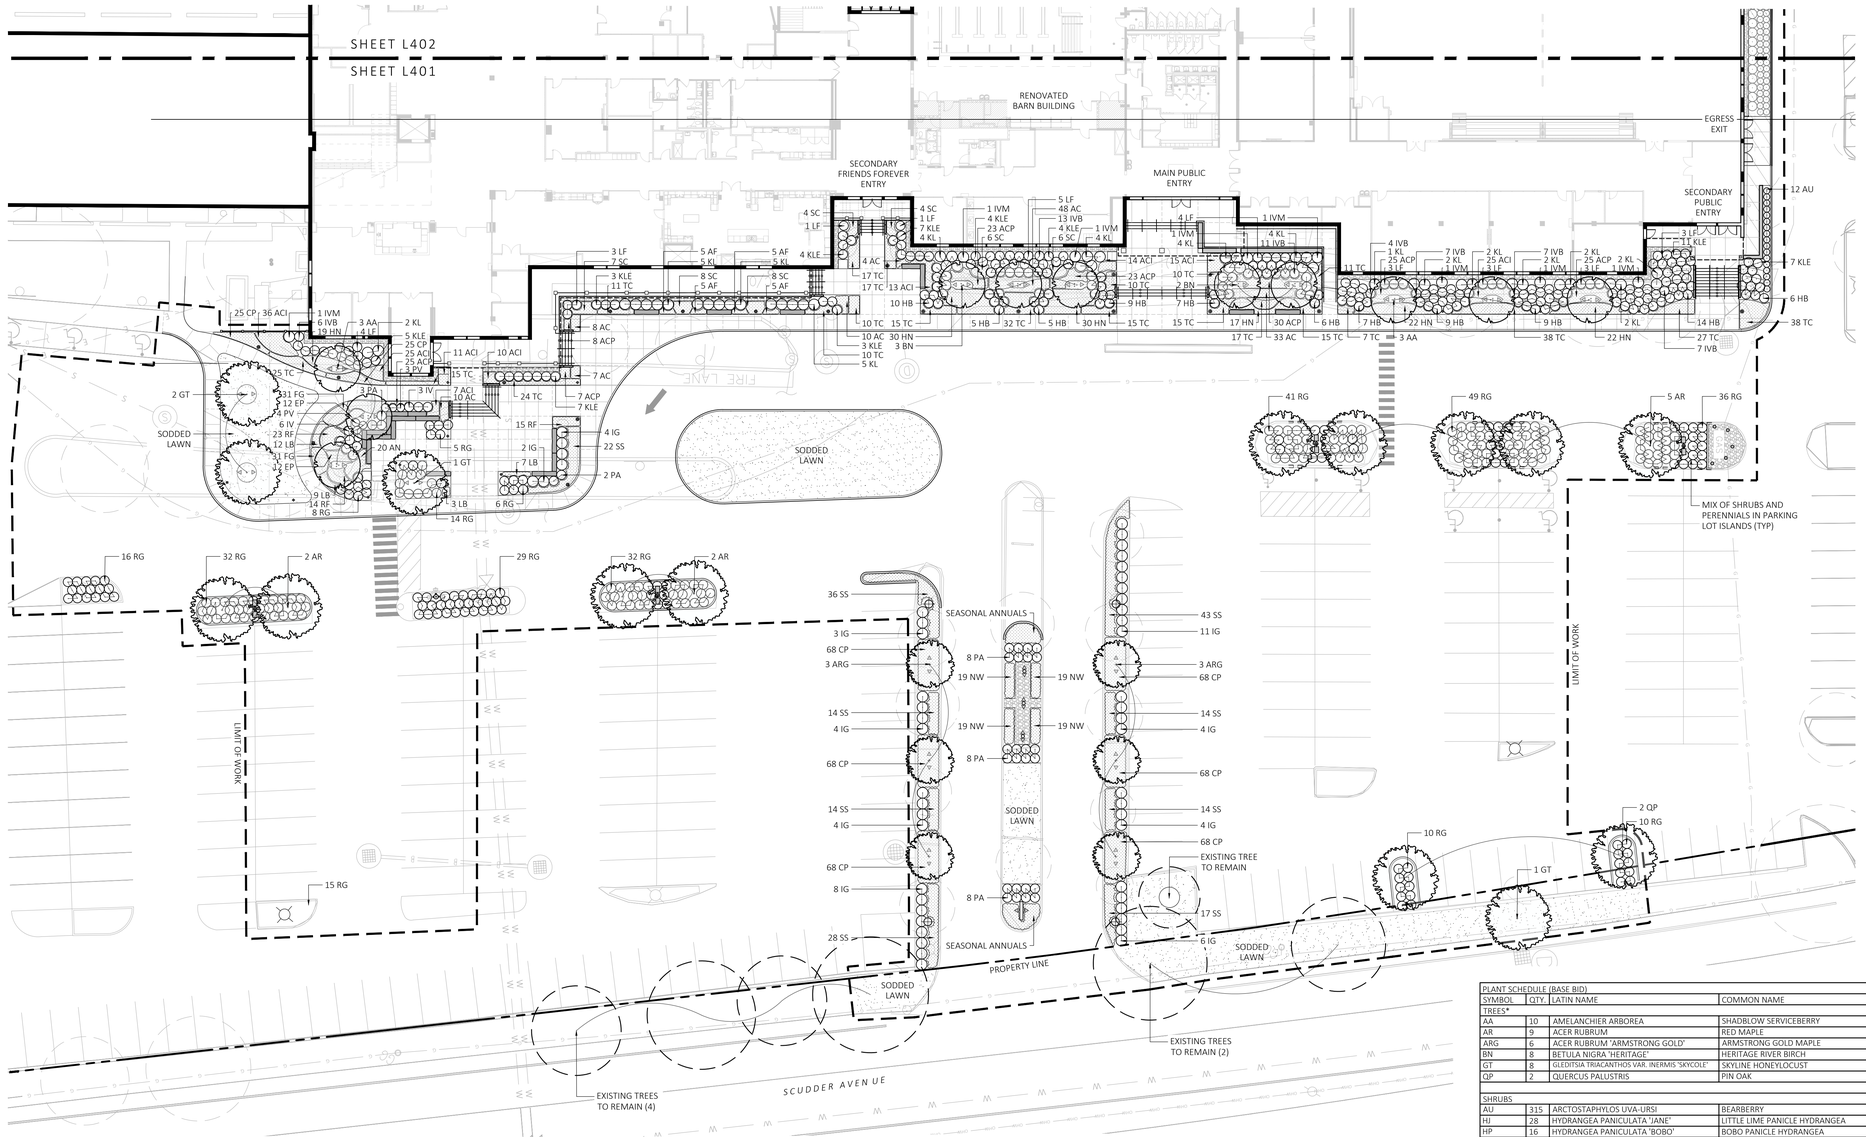

1 LANDSCAPE PLANTING PLAN
SCALE: 1" = 20'-0"

0 10 20 40
SCALE IN FEET

PLANTING:

1. DURING CONSTRUCTION, PROTECT ALL EXISTING SITE FEATURES, STRUCTURES AND UTILITIES.
2. PLANTS SHALL BE TRUE TO SPECIES AND VARIETY SPECIFIED AND NURSERY GROWN IN ACCORDANCE WITH THE AMERICAN STANDARD FOR NURSERY STOCK UNDER CLIMATIC CONDITIONS SIMILAR TO THOSE IN THE LOCALITY OF THE PROJECT. SUBSTITUTIONS WILL BE PERMITTED ONLY IF APPROVED BY THE LANDSCAPE ARCHITECT.
3. LANDSCAPE ARCHITECT APPROVAL IS REQUIRED BEFORE PLANT MATERIAL IS PURCHASED. LANDSCAPE ARCHITECT RESERVES THE RIGHT TO SEE ALL MATERIAL IN PERSON AT THE NURSERY. IF TRAVEL OUTSIDE OF MA IS REQUIRED, LANDSCAPE ARCHITECT'S TRAVEL COSTS SHALL BE PAID FOR BY THE CONTRACTOR.
4. ALL EXPOSED BURLAP, WIRE BASKETS AND OTHER MATERIALS ATTACHED TO PLANTS SHALL BE REMOVED PRIOR TO PLANTING. CARE SHALL BE TAKEN NOT TO DISTURB THE ROOT BALL OF PLANTS.
5. THOROUGHLY WATER ALL PLANTS IMMEDIATELY AFTER PLANTING.
6. WHERE DISCREPANCIES IN QUANTITIES OCCUR, DRAWINGS SUPERCEDE PLANT NOTES AND SCHEDULE.
7. TRANSPLANTING SHALL BE DONE IN ACCORDANCE WITH THE AMERICAN STANDARD FOR NURSERY STOCK.
8. LOAM USED IN PLANT BEDS SHALL BE UNIFORM IN COMPOSITION, FREE FROM SUBSOIL, STONES LARGER THAN 1", NOXIOUS SEEDS AND SUITABLE FOR THE SUPPORT OF VEGETATIVE GROWTH. THE pH VALUE SHALL BE BETWEEN 5.5 AND 6.5.
9. MULCH IN TREE AND SHRUB BEDS SHALL BE NATURAL, NATIVE HEMLOCK MULCH FREE OF GROWTH OR GERMINATION INHIBITING INGREDIENTS. SUBMIT SAMPLES FOR APPROVAL.
10. LOCATIONS FOR PLANTS AND/OR OUTLINE OF AREAS TO BE PLANTED ARE TO BE STAKED OUT AT THE SITE FOR APPROVAL BY THE LANDSCAPE ARCHITECT.
11. SOIL DEPTHS: a.) SHRUBS AND PERENNIAL BEDS: 18" MIN.; b.) GROUNDCOVER: 6" MIN.; c.) TREES: SEE DETAIL; d.) SOD/SEED: 6"MIN.
12. PROVIDE A SUBSURFACE ROOTBALL ANCHOR BY PLATIPUS EARTH ANCHORS, SIZE FOR CALIPER

PLANT SCHEDULE (BASE BID)

SYMBOL	QTY.	LATIN NAME	COMMON NAME	SIZE	NOTES
TREES*					
AA	10	AMELANCHIER ARBOREA	SHADBLOW SERVICEBERRY	8-10' HT.	B&B, MULTI-STEM, SPECIMEN
AR	9	ACER RUBRUM	RED MAPLE	3"-3.5" CAL.	B&B, 6' CLEAR BRANCHING
ARG	6	ACER RUBRUM 'ARMSTRONG GOLD'	ARMSTRONG GOLD MAPLE	3"-3.5" CAL.	B&B, 6' CLEAR BRANCHING
BN	8	BETULA NIGRA 'HERITAGE'	HERITAGE RIVER BIRCH	8-10' HT.	B&B, MULTI-STEM, SPECIMEN
GT	8	GLEDITSIA TRIACANTHOS VAR. INERMIS 'SKYCOLE'	SKYLINE HONEYLOCUST	3"-3.5" CAL.	B&B, 6' CLEAR BRANCHING
QP	2	QUERCUS PALUSTRIS	PIN OAK	3"-3.5" CAL.	B&B, 6' CLEAR BRANCHING
SHRUBS					
AU	315	ARCTOSTAPHYLOS UVA-URSI	BEARBERRY	1 GAL	24" O.C. B&B
HJ	28	HYDRANGEA PANICULATA 'JANE'	LITTLE LIME PANICLE HYDRANGEA	5 GAL	42" O.C. B&B
HP	16	HYDRANGEA PANICULATA 'BOBO'	BOBO PANICLE HYDRANGEA	5 GAL	36" O.C. B&B
IG	53	ILEX GLABRA	INKBERRY	5 GAL	42" O.C. B&B
IVB	70	ILEX VERTICILLATA 'BERRY POPPINS'	DWARF WINTERBERRY HOLLY	5 GAL	36" O.C. B&B
IVM	8	ILEX VERTICILLATA 'MR. POPPINS'	MR. POPPINS WINTERBERRY	5 GAL	42" O.C. B&B
IV	29	ITEA VIRGINICA 'LITTLE HENRY'	DWARF VIRGINIA SWEETSPIRE	5 GAL	36" O.C. B&B
KL	49	KALMIA LATIFOLIA 'OLYMPIC FIRE'	OLYMPIC FIRE MOUNTAIN LAUREL	5 GAL	42" O.C. B&B
KLE	68	KALMIA LATIFOLIA 'ELF'	ELF MOUNTAIN LAUREL	5 GAL	36" O.C. B&B
LF	30	LEUCOTHOE FONTANESIANA 'RAINBOW'	RAINBOW LEUCOTHOE	5 GAL	36" O.C. B&B
PF	18	POTENTILLA FRUTICOSA 'GOLDFINGER'	GOLDFINGER POTENTILLA	5 GAL	36" O.C. B&B
RE	32	ROSA 'EASY BEE-ZY'	EASY BEE-ZY KNOCKOUT ROSE	5 GAL	36" O.C. B&B
RG	219	RHUS AROMATICA 'GRO-LOW'	GRO-LOW FRAGRANT SUMAC	3 GAL	36" O.C. B&B
ORNAMENTAL GRASSES & PERENNIALS					
AC	120	ASTILBE CHINENSIS ' VISIONS IN WHITE'	VISIONS IN WHITE ASTILBE	1 GAL	18" O.C. CONTAINER
ACI	157	ASTILBE CHINENSIS ' VISIONS IN PINK'	VISIONS IN PINK ASTILBE	1 GAL	18" O.C. CONTAINER
ACP	166	ASTILBE CHINENSIS 'PURPURKERZE'	PURPLE CANDLE ASTILBE	1 GAL	18" O.C. CONTAINER
AF	36	ATHYRIUM FILIX-FEMINA ANGUSTUM	NORTHERN LADY FERN	1 GAL	18" O.C. CONTAINER
AN	117	ASTER NOVIAE ANGLIAE	NEW ENGLAND ASTER	1 GAL	18" O.C. CONTAINER
CP	458	CAREX PENSYLVANICA	PENNSYLVANIA SEDGE	1 GAL	18" O.C. CONTAINER
EP	216	ECHINACEA PURPUREA	PURPLE CONEFLOWER	1 GAL	18" O.C. CONTAINER
FG	312	FESTUCA GLAUCA ' ELIJAH BLUE'	ELIJAH BLUE FESCUE	1 GAL	15" O.C. CONTAINER
HB	87	HOSTA 'BLUEBERRY MUFFIN'	BLUEBERRY MUFFIN HOSTA	1 GAL	36" O.C. CONTAINER
HN	140	HEUCHERA NORTHERN EXPOSURE LIME	NORTHERN EXPOSURE LIME CORAL BELLS	1 GAL	24" O.C. CONTAINER
LB	134	LEUCANTHEMUM 'WHOOPS-A-DAISY'	WHOOPS-A-DAISY SHASTA DAISY	1 GAL	18" O.C. CONTAINER
NW	76	NEPETA X FAASSENII 'WALKERS LOW'	CATMINT	1 GAL	18" O.C. CONTAINER
PA	53	PENNISETUM ALOPECUROIDES	FOUNTAIN GRASS	1 GAL	24" O.C. CONTAINER
PV	62	PANICUM VIRGATUM 'SHENANDOAH'	RED SWITCHGRASS	1 GAL	30" O.C. CONTAINER
RF	310	RUDBECKIA FULGIDA 'GOLDSTURM'	BLACK EYED SUSAN	1 GAL	18" O.C. CONTAINER
RFG	228	RUDBECKIA FULGIDA 'LITTLE GOLDSTAR'	LITTLE GOLDSTAR BLACK EYED SUSAN	1 GAL	15" O.C. CONTAINER
SC	43	SYMPHYOTRICHUM NOVAE-ANGLIAE	HEART-LEAVED ASTER	1 GAL	24" O.C. CONTAINER
SN	155	SALVIA NEMEROSA 'CRYSTAL BLUE'	CRYSTAL BLUE SALVIA	1 GAL	24" O.C. CONTAINER
SS	324	SCHIZACHYRIUM SCOPARIUM	LITTLE BLUESTEM	1 GAL	24" O.C. CONTAINER
TC	379	TIARELLA CORDIFOLIA	FOAMFLOWER	1 GAL	18" O.C. CONTAINER

* ALL PLANT MATERIAL PER THE CAPE COD COMMISSION "PLANT RECOMMENDATIONS FOR LOW IMPACT DESIGN," REVISED 4/5/2006

Revisions
IssuedDate: Issued for 70% Const. Documents
February 5, 2026

Scale: As indicated
Drawn By: NC
Checked By: NC
Date: FEBRUARY 5, 2026
Project #: 11.6122.007

Proposed Renovation
Riverview Friends Forever Campus - The Barn
35 Scudder Ave, Barnstable, MA 02601

SV DESIGN
128 Dodge Street
Beverly, Massachusetts 01915
t 978.927.3745
www.svdesign.com


MDLA
MICHAEL D'ANGELO LANDSCAPE ARCHITECTURE LLC
376 LINCOLN STREET SUITE 302 BOSTON, MA 02135 T. (617) 542-4788 www.m-d-l-a.com

© SV Design LLC

LANDSCAPE PLANTING PLAN (NORTH)

L401

NOT FOR CONSTRUCTION

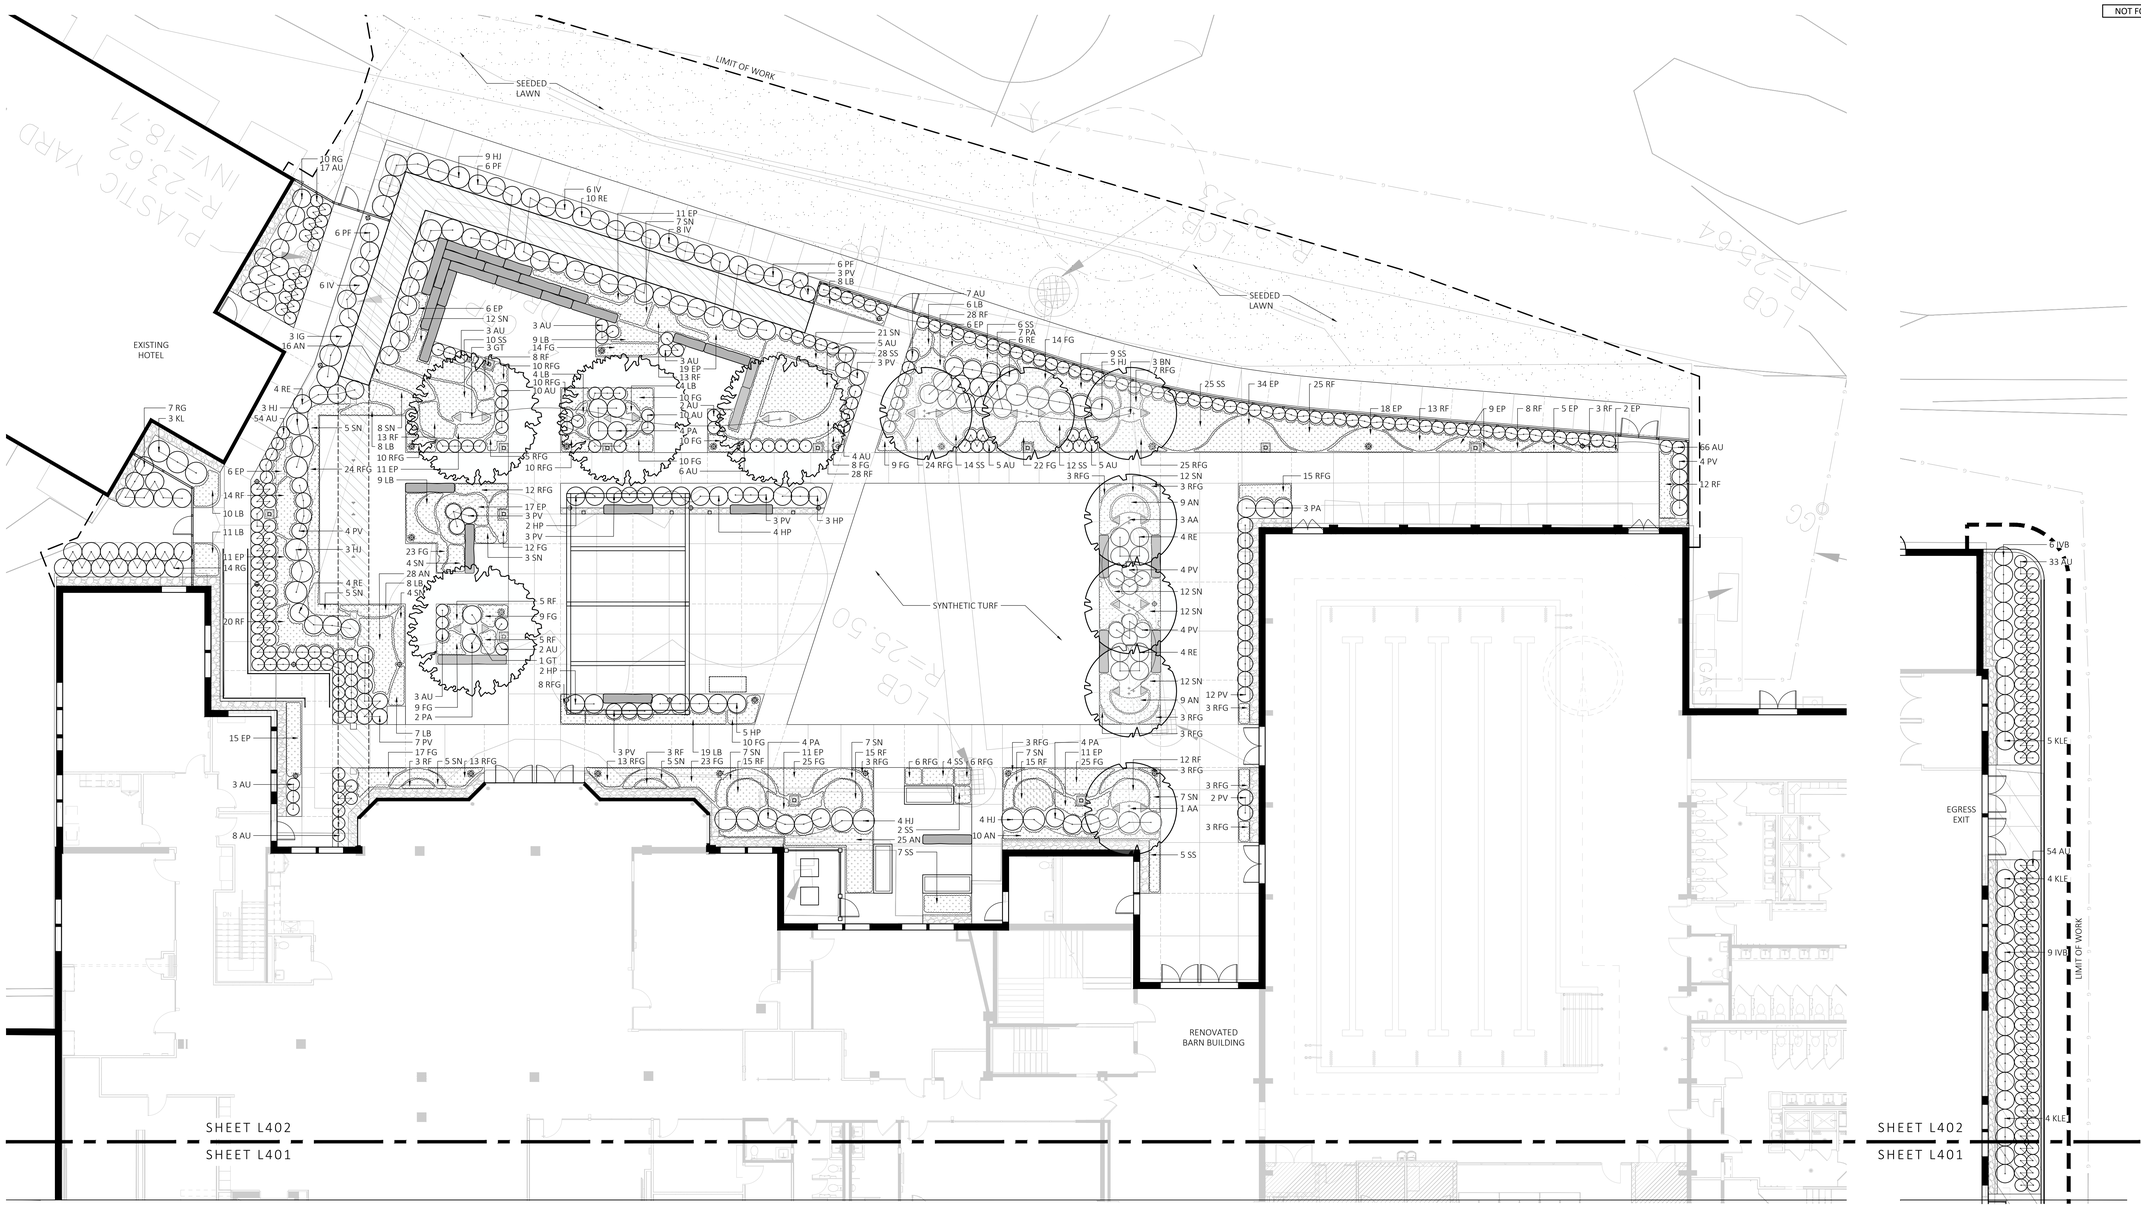

1 LANDSCAPE PLANTING PLAN
SCALE: 1" = 10'-0"

0 5 10 20
SCALE IN FEET

2 LANDSCAPE PLANTING PLAN
SCALE: 1" = 10'-0"

0 5 10 20
SCALE IN FEET

PLANTING:

1. DURING CONSTRUCTION, PROTECT ALL EXISTING SITE FEATURES, STRUCTURES AND UTILITIES.
2. PLANTS SHALL BE TRUE TO SPECIES AND VARIETY SPECIFIED AND NURSERY GROWN IN ACCORDANCE WITH THE AMERICAN STANDARD FOR NURSERY STOCK UNDER CLIMATIC CONDITIONS SIMILAR TO THOSE IN THE LOCALITY OF THE PROJECT. SUBSTITUTIONS WILL BE PERMITTED ONLY IF APPROVED BY THE LANDSCAPE ARCHITECT.
3. LANDSCAPE ARCHITECT APPROVAL IS REQUIRED BEFORE PLANT MATERIAL IS PURCHASED. LANDSCAPE ARCHITECT RESERVES THE RIGHT TO SEE ALL MATERIAL IN PERSON AT THE NURSERY. IF TRAVEL OUTSIDE OF MA IS REQUIRED, LANDSCAPE ARCHITECT'S TRAVEL COSTS SHALL BE PAID FOR BY THE CONTRACTOR.
4. ALL EXPOSED BURLAP, WIRE BASKETS AND OTHER MATERIALS ATTACHED TO PLANTS SHALL BE REMOVED PRIOR TO PLANTING. CARE SHALL BE TAKEN NOT TO DISTURB THE ROOT BALL OF PLANTS.
5. THOROUGHLY WATER ALL PLANTS IMMEDIATELY AFTER PLANTING.
6. WHERE DISCREPANCIES IN QUANTITIES OCCUR, DRAWINGS SUPERCEDE PLANT NOTES AND SCHEDULE.
7. TRANSPLANTING SHALL BE DONE IN ACCORDANCE WITH THE AMERICAN STANDARD FOR NURSERY STOCK.
8. LOAM USED IN PLANT BEDS SHALL BE UNIFORM IN COMPOSITION, FREE FROM SUBSOIL, STONES LARGER THAN 1", NOXIOUS SEEDS AND SUITABLE FOR THE SUPPORT OF VEGETATIVE GROWTH. THE pH VALUE SHALL BE BETWEEN 5.5 AND 6.5.
9. MULCH IN TREE AND SHRUB BEDS SHALL BE NATURAL, NATIVE HEMLOCK MULCH FREE OF GROWTH OR GERMINATION INHIBITING INGREDIENTS. SUBMIT SAMPLES FOR APPROVAL.
10. LOCATIONS FOR PLANTS AND/OR OUTLINE OF AREAS TO BE PLANTED ARE TO BE STAKED OUT AT THE SITE FOR APPROVAL BY THE LANDSCAPE ARCHITECT.
11. SOIL DEPTHS: a.) SHRUBS AND PERENNIAL BEDS: 18" MIN.; b.) GROUNDCOVER: 6" MIN.; c.) TREES: SEE DETAIL; d.) SOD/SEED: 6"MIN.
12. PROVIDE A SUBSURFACE ROOTBALL ANCHOR BY PLATIPUS EARTH ANCHORS, SIZE FOR CALIPER

PLANT SCHEDULE (BASE BID)

SYMBOL	QTY.	LATIN NAME	COMMON NAME	SIZE	NOTES
TREES*					
AA	10	AMELANCHIER ARBOREA	SHADBLOW SERVICEBERRY	8-10' HT.	B&B, MULTI-STEM, SPECIMEN
AR	9	ACER RUBRUM	RED MAPLE	3"-3.5" CAL.	B&B, 6' CLEAR BRANCHING
ARG	6	ACER RUBRUM 'ARMSTRONG GOLD'	ARMSTRONG GOLD MAPLE	3"-3.5" CAL.	B&B, 6' CLEAR BRANCHING
BN	8	BETULA NIGRA 'HERITAGE'	HERITAGE RIVER BIRCH	8-10' HT.	B&B, MULTI-STEM, SPECIMEN
GT	8	GLEDITSIA TRIACANTHOS VAR. INERMIS 'SKYCOLE'	SKYLINE HONEYLOCUST	3"-3.5" CAL.	B&B, 6' CLEAR BRANCHING
QP	2	QUERCUS PALUSTRIS	PIN OAK	3"-3.5" CAL.	B&B, 6' CLEAR BRANCHING
SHRUBS					
AU	315	ARCTOSTAPHYLOS UVA-URSI	BEARBERRY	1 GAL	24" O.C. B&B
HJ	28	HYDRANGEA PANICULATA 'JANE'	LITTLE LIME PANICLE HYDRANGEA	5 GAL	42" O.C. B&B
HP	16	HYDRANGEA PANICULATA 'BOBO'	BOBO PANICLE HYDRANGEA	5 GAL	36" O.C. B&B
IG	53	ILEX GLABRA	INKBERRY	5 GAL	42" O.C. B&B
IVB	70	ILEX VERTICILLATA 'BERRY POPPINS'	DWARF WINTERBERRY HOLLY	5 GAL	36" O.C. B&B
IVM	8	ILEX VERTICILLATA 'MR. POPPINS'	MR. POPPINS WINTERBERRY	5 GAL	42" O.C. B&B
IV	29	ITEA VIRGINICA 'LITTLE HENRY'	DWARF VIRGINIA SWEETSPIRE	5 GAL	36" O.C. B&B
KL	49	KALMIA LATIFOLIA 'OLYMPIC FIRE'	OLYMPIC FIRE MOUNTAIN LAUREL	5 GAL	42" O.C. B&B
KLE	68	KALMIA LATIFOLIA 'ELF'	ELF MOUNTAIN LAUREL	5 GAL	36" O.C. B&B
LF	30	LEUCOTHOE FONTANESIANA 'RAINBOW'	RAINBOW LEUCOTHOE	5 GAL	36" O.C. B&B
PF	18	POTENTILLA FRUITICOSA 'GOLDFINGER'	GOLDFINGER POTENTILLA	5 GAL	36" O.C. B&B
RE	32	ROSA 'EASY BEE-ZY'	EASY BEE-ZY KNOCKOUT ROSE	5 GAL	36" O.C. B&B
RG	219	RHUS AROMATICA 'GRO-LOW'	GRO-LOW FRAGRANT SUMAC	3 GAL	36" O.C. B&B
ORNAMENTAL GRASSES & PERENNIALS					
AC	120	ASTILBE CHINENSIS ' VISIONS IN WHITE'	VISIONS IN WHITE ASTILBE	1 GAL	18" O.C. CONTAINER
ACI	157	ASTILBE CHINENSIS ' VISIONS IN PINK'	VISIONS IN PINK ASTILBE	1 GAL	18" O.C. CONTAINER
ACP	166	ASTILBE CHINENSIS 'PURPURKERZE'	PURPLE CANDLE ASTILBE	1 GAL	18" O.C. CONTAINER
AF	36	ATHYRIUM FILIX-FEMINA ANGUSTUM	NORTHERN LADY FERN	1 GAL	18" O.C. CONTAINER
AN	117	ASTER NOVIAE ANGLIAE	NEW ENGLAND ASTER	1 GAL	18" O.C. CONTAINER
CP	458	CAREX PENSYLVANICA	PENNSYLVANIA SEDGE	1 GAL	18" O.C. CONTAINER
EP	216	ECHINACEA PURPUREA	PURPLE CONEFLOWER	1 GAL	18" O.C. CONTAINER
FG	312	FESTUCA GLAUCA ' ELIJAH BLUE'	ELIJAH BLUE FESCUE	1 GAL	15" O.C. CONTAINER
HB	87	HOSTA 'BLUEBERRY MUFFIN'	BLUEBERRY MUFFIN HOSTA	1 GAL	36" O.C. CONTAINER
HN	140	HEUCHERA NORTHERN EXPOSURE LIME	NORTHERN EXPOSURE LIME CORAL BELLS	1 GAL	24" O.C. CONTAINER
LB	134	LEUCANTHEMUM 'WHOOPS-A-DAISY'	WHOOPS-A-DAISY SHASTA DAISY	1 GAL	18" O.C. CONTAINER
NW	76	NEPETA X FAASSENII 'WALKERS LOW'	CATMINT	1 GAL	18" O.C. CONTAINER
PA	53	PENNISETUM ALOPECUROIDES	FOUNTAIN GRASS	1 GAL	24" O.C. CONTAINER
PV	62	PANICUM VIRGATUM 'SHENANDOAH'	RED SWITCHGRASS	1 GAL	30" O.C. CONTAINER
RF	310	RUDBECKIA FULGIDA 'GOLDSTURM'	BLACK EYED SUSAN	1 GAL	18" O.C. CONTAINER
RFG	228	RUDBECKIA FULGIDA 'LITTLE GOLDSTAR'	LITTLE GOLDSTAR BLACK EYED SUSAN	1 GAL	15" O.C. CONTAINER
SC	43	SYMPHYOTRICHUM NOVAE-ANGLIAE	HEART-LEAVED ASTER	1 GAL	24" O.C. CONTAINER
SN	155	SALVIA NEMEROSA 'CRYSTAL BLUE'	CRYSTAL BLUE SALVIA	1 GAL	24" O.C. CONTAINER
SS	324	SCHIZACHYRIUM SCOPARIUM	LITTLE BLUESTEM	1 GAL	24" O.C. CONTAINER
TC	379	TIARELLA CORDIFOLIA	FOAMFLOWER	1 GAL	18" O.C. CONTAINER

* ALL PLANT MATERIAL PER THE CAPE COD COMMISSION "PLANT RECOMMENDATIONS FOR LOW IMPACT DESIGN," REVISED 4/5/2006

Revisions
Issued for 70% Const. Documents — Issued Date: February 5, 2026

Scale: As indicated
Drawn By: NC
Checked By: NC
Date: FEBRUARY 5, 2026
Project #: 11.6122.007

Proposed Renovation
Riverview Friends Forever Campus - The Barn
35 Scudder Ave, Barnstable, MA 02601

SV DESIGN
120 Dodge Street
Beverly, Massachusetts 01915
t 978.927.3745
www.svdesign.com


MDLA
MICHAEL D'ANGELO LANDSCAPE ARCHITECTURE LLC
179 LINCOLN STREET
SUITE 320
BOSTON, MA 02111
617.482.1800
www.m-d-l-a.com

© SV Design, LLC

LANDSCAPE PLANTING PLAN (SOUTH)

L402

NOT FOR CONSTRUCTION

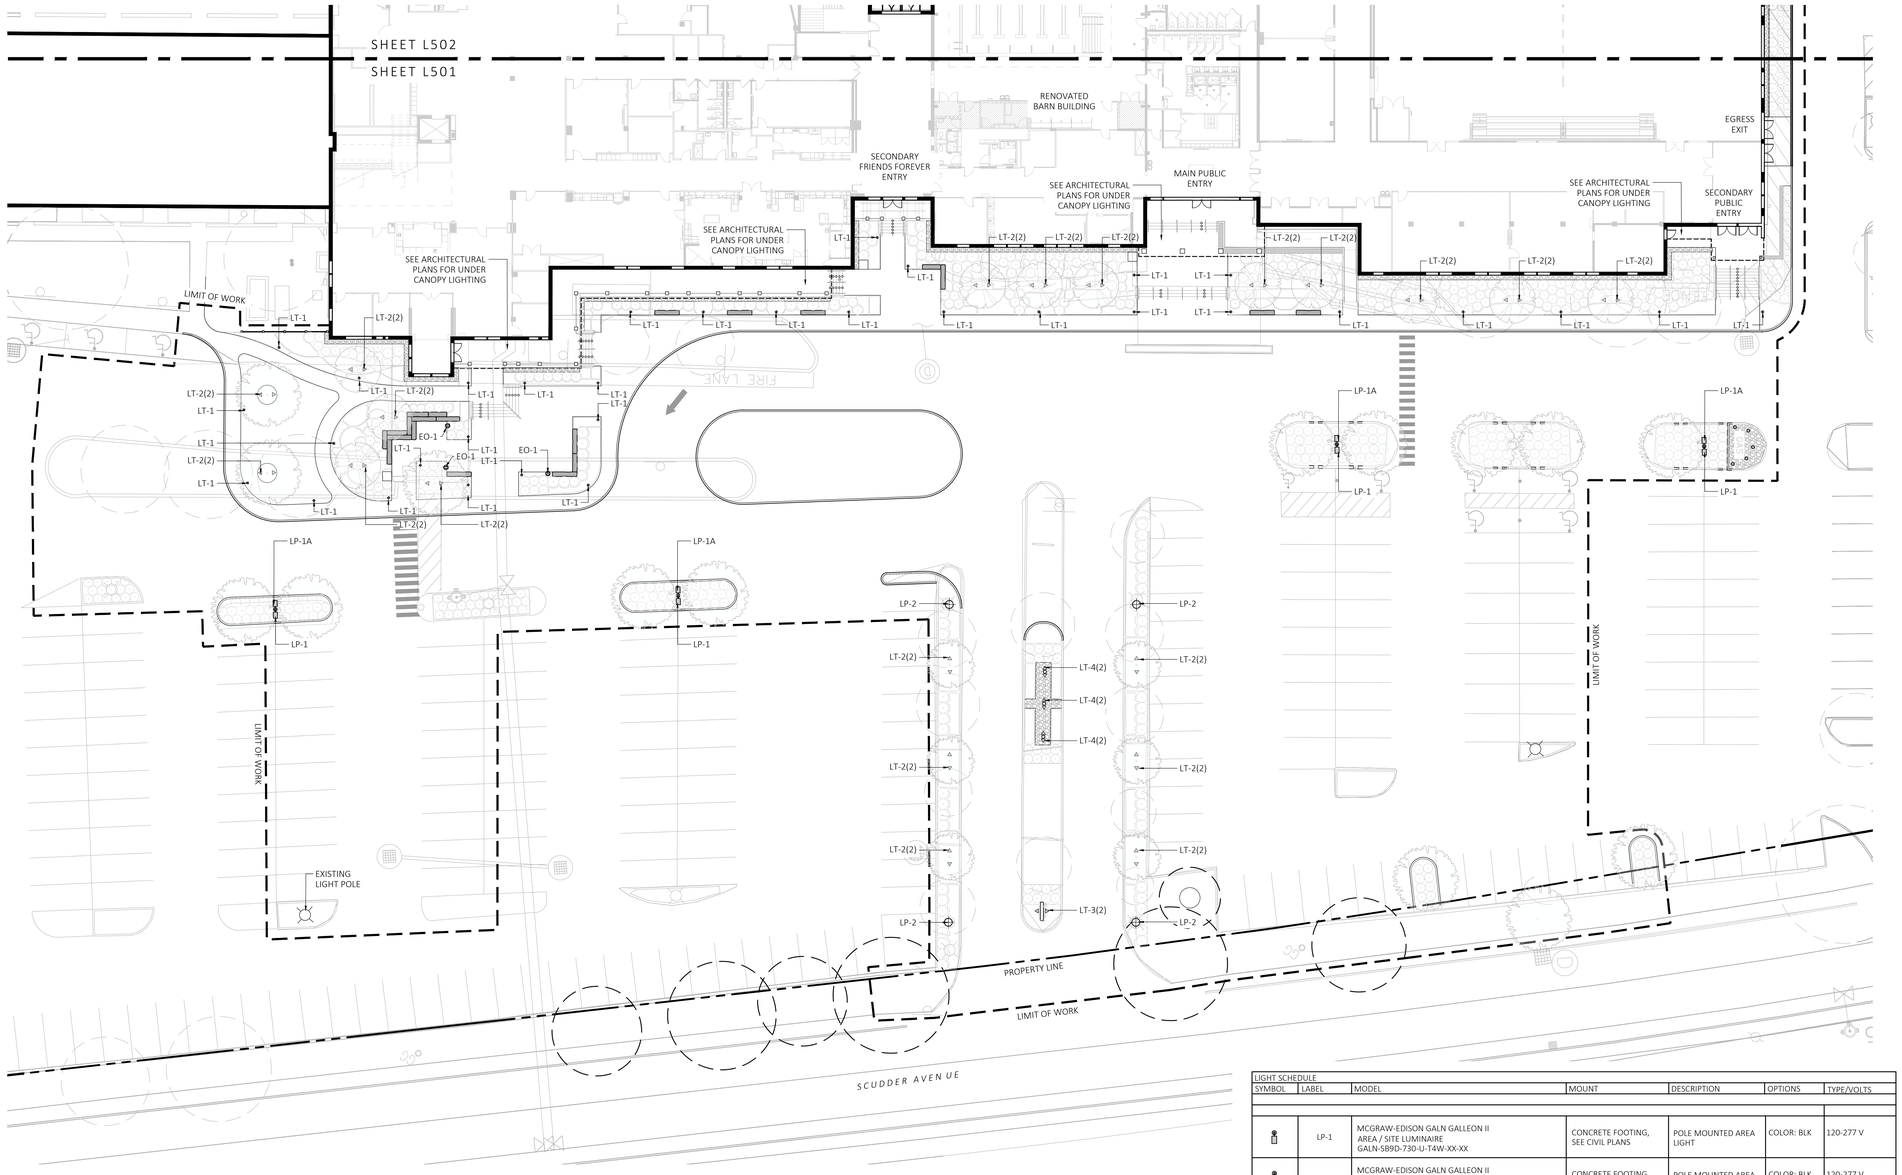

1 LANDSCAPE LIGHTING PLAN
SCALE: 1" = 20'-0"

0 10 20 40
SCALE IN FEET

LIGHT SCHEDULE

SYMBOL	LABEL	MODEL	MOUNT	DESCRIPTION	OPTIONS	TYPE/VOLTS
	LP-1	MCGRAW-EDISON GALN GALLEON II AREA / SITE LUMINAIRE GALN-SB9D-730-U-T4W-XX-XX	CONCRETE FOOTING, SEE CIVIL PLANS	POLE MOUNTED AREA LIGHT	COLOR: BLK	120-277 V
	LP-1A	MCGRAW-EDISON GALN GALLEON II AREA / SITE LUMINAIRE GALN-SB9D-730-U-T1-XX-XX	CONCRETE FOOTING, SEE CIVIL PLANS	POLE MOUNTED AREA LIGHT	COLOR: BLK	120-277 V
	LP-2	INVUE EPIC PENDANT POLE LIGHT EMM2-HTN-SA1B-735-U-T2R-FL	CONCRETE FOOTING, SEE CIVIL PLANS	POLE MOUNTED PENDANT AREA LIGHT	COLOR: BLK	120-277 V
	LT-1	HEPER LIGHTING CORVUS L LIGHT BOLLARD LB6075.556-US-SYM-700-830-XX-XX-H01	CONCRETE FOOTING, SEE DETAIL	LIGHT BOLLARD	COLOR: BLK	120-277 V
	LT-2	HK LIGHTING ZX16 ADAPT SERIES ACCENT & LANDSCAPE LIGHT: ZXA16-OR1-XX-XX-XX-012V-10W-30-68 DEGR	STAKE MOUNTED	TREE UP-LIGHT ON SELECT TREES	COLOR: BLK	12 V
	LT-3	HK LIGHTING ZFL16 SERIES FLOOD & WALL WASH LIGHT: ZFL16-IR1-ABL-UNIV08W-30-MHJB-12-BRZ	STAKE MOUNTED	SIGN UP-LIGHT	COLOR: BLK	120-277 V
	LT-4	HK LIGHTING ZX30 SERIES ACCENT & LANDSCAPE LIGHT: ZXL30-IR1FA-ABL-UNIV38W-30N-GSA-LSL-MHJB-12-BRZ	STAKE MOUNTED	FLAG POLE UP-LIGHT	COLOR: BLK	120-277 V
	EO-1	ELECTRICAL OUTLET	POST MOUNTED (BLACK POST)	GFCI ELECTRICAL OUTLET	S.S. PLATE	

CONTACT: REFLEX, (339) 227-2455, DAVE FITZPATRICK; SUBMIT CUT SHEETS FOR APPROVAL

Revisions
Issued for 70% Const. Documents
IssuedDate: February 5, 2026

Scale: As indicated
Drawn By: NC
Checked By: NC
Date: FEBRUARY 5, 2026
Project #: 11.6122.007

Proposed Renovation
Riverview Friends Forever Campus - The Barn
35 Scudder Ave, Barnstable, MA 02601

SV DESIGN 126 Dodge Street Beverly, Massachusetts 01915 www.svdesign.com t 978.927.3745


MDLA
MICHAEL D'ANGELO LANDSCAPE ARCHITECTURE, LLC
179 LINCOLN STREET
SUITE 500
BOSTON, MASS 02111
T: 203.552.6788
www.m-d-l-a.com

© SV Design, LLC

LANDSCAPE LIGHTING PLAN (NORTH)

L501

NOT FOR CONSTRUCTION

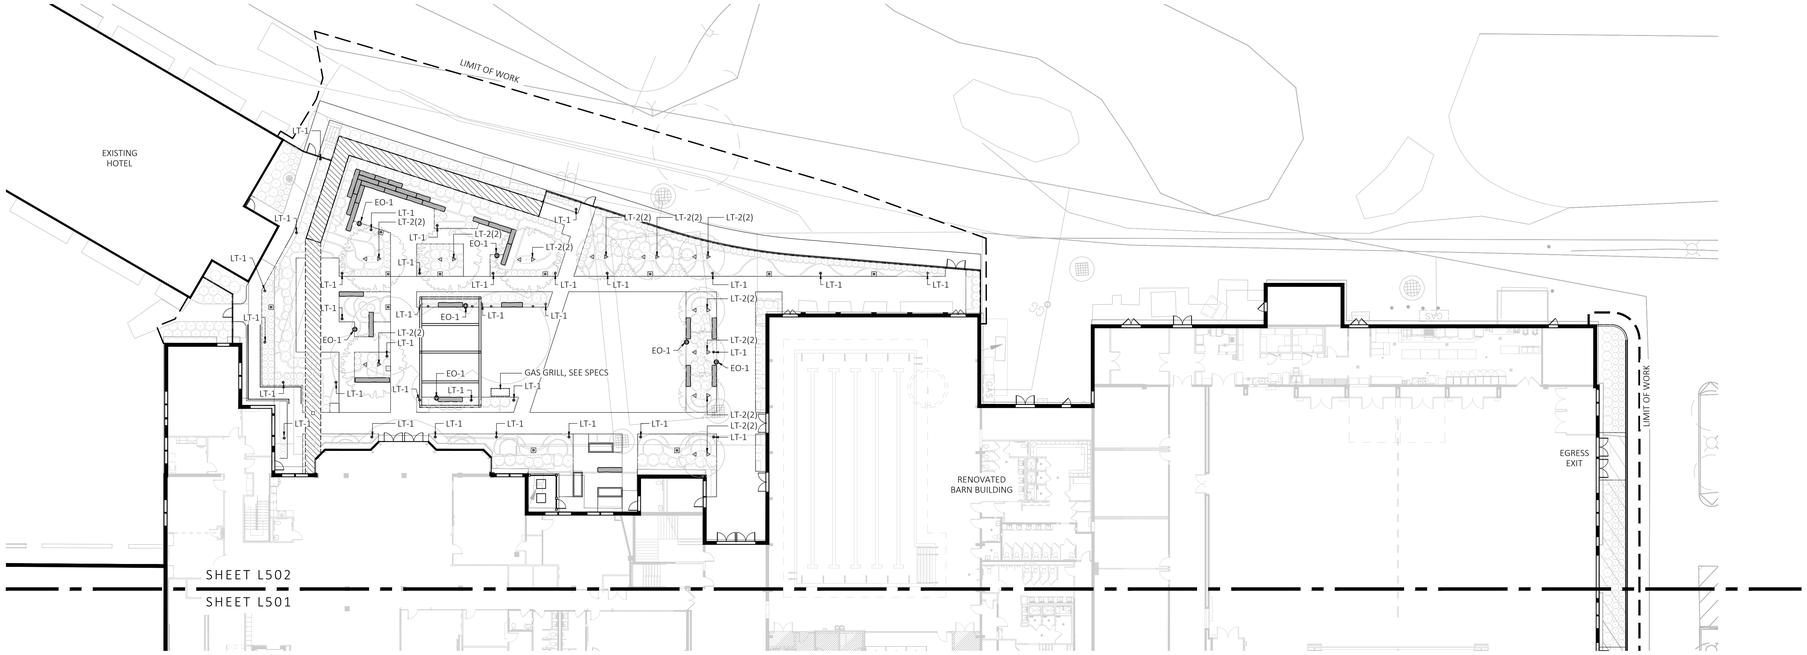

1 LANDSCAPE LIGHTING PLAN
SCALE: 1" = 20'-0"

0 10 20 40
SCALE IN FEET

GAS SCHEDULE

SYMBOL	MANUFACTURER	PRODUCT	HEAT OUTPUT/TOTAL POWER	DESCRIPTION	COLOR
	PERFORMANCE GRILLING SYSTEMS	27" LEGACY SERIES NATURAL GAS GRILL MODEL #527 (HEAD), MODEL #527 CART (CART)	45,000 BTU	OUTDOOR GRILL	STAINLESS STEEL

LIGHT SCHEDULE

SYMBOL	LABEL	MODEL	MOUNT	DESCRIPTION	OPTIONS	TYPE/VOLTS
	LP-1	MCGRAW-EDISON GALN GALLEON II AREA / SITE LUMINAIRE GALN-SB9D-730-U-T4W-XX-XX	CONCRETE FOOTING, SEE CIVIL PLANS	POLE MOUNTED AREA LIGHT	COLOR: BLK	120-277 V
	LP-1A	MCGRAW-EDISON GALN GALLEON II AREA / SITE LUMINAIRE GALN-SB9D-730-U-T1-XX-XX	CONCRETE FOOTING, SEE CIVIL PLANS	POLE MOUNTED AREA LIGHT	COLOR: BLK	120-277 V
	LP-2	INVUE EPIC PENDANT POLE LIGHT EMM2-HTN-SA1B-735-U-T2R-FL	CONCRETE FOOTING, SEE CIVIL PLANS	POLE MOUNTED PENDANT AREA LIGHT	COLOR: BLK	120-277 V
•	LT-1	HEPER LIGHTING CORVUS L LIGHT BOLLARD LB6075.556-U5-SYM-700-830-XX-XX-H01	CONCRETE FOOTING, SEE DETAIL	LIGHT BOLLARD	COLOR: BLK	120-277 V
•	LT-2	HK LIGHTING ZX16 ADAPT SERIES ACCENT & LANDSCAPE LIGHT: ZXA16-OR1-XX-XX-XX-012V-10W-30-68 DEGR	STAKE MOUNTED	TREE UP-LIGHT ON SELECT TREES	COLOR: BLK	12 V
•	LT-3	HK LIGHTING ZFL16 SERIES FLOOD & WALL WASH LIGHT: ZFL16-IR1-ABL-UNIV08W-30-MHJB-12-BRZ	STAKE MOUNTED	SIGN UP-LIGHT	COLOR: BLK	120-277 V
•	LT-4	HK LIGHTING ZX30 SERIES ACCENT & LANDSCAPE LIGHT: ZXL30-IR1FA-ABL-UNIV38W-30N-GSA-LSL-MHJB-12-BRZ	STAKE MOUNTED	FLAG POLE UP-LIGHT	COLOR: BLK	120-277 V
	EO-1	ELECTRICAL OUTLET	POST MOUNTED (BLACK POST)	GFCI ELECTRICAL OUTLET	S.S. PLATE	

CONTACT: REFLEX, (339) 227-2455, DAVE FITZPATRICK; SUBMIT CUT SHEETS FOR APPROVAL

Revisions
Issued for 70% Const. Documents
IssuedDate: February 5, 2026

Scale: As indicated
Drawn By: NC
Date: FEBRUARY 5, 2026
Checked By: NC
Project #: 11.6122.007

Proposed Renovation
Riverview Friends Forever Campus - The Barn
35 Scudder Ave, Barnstable, MA 02601

SV DESIGN 120 Dodge Street Beverly, Massachusetts 01915 t: 978.927.3745 www.svdesign.com


MDLA
MICHAEL D'ANGELO LANDSCAPE ARCHITECTURE LLC
179 LINCOLN STREET SUITE 500 BOSTON, MA 02111 T: 339.970.4788 www.m-d-l-a.com

© SV Design, LLC

LANDSCAPE LIGHTING PLAN (SOUTH)

L502

NOT FOR CONSTRUCTION

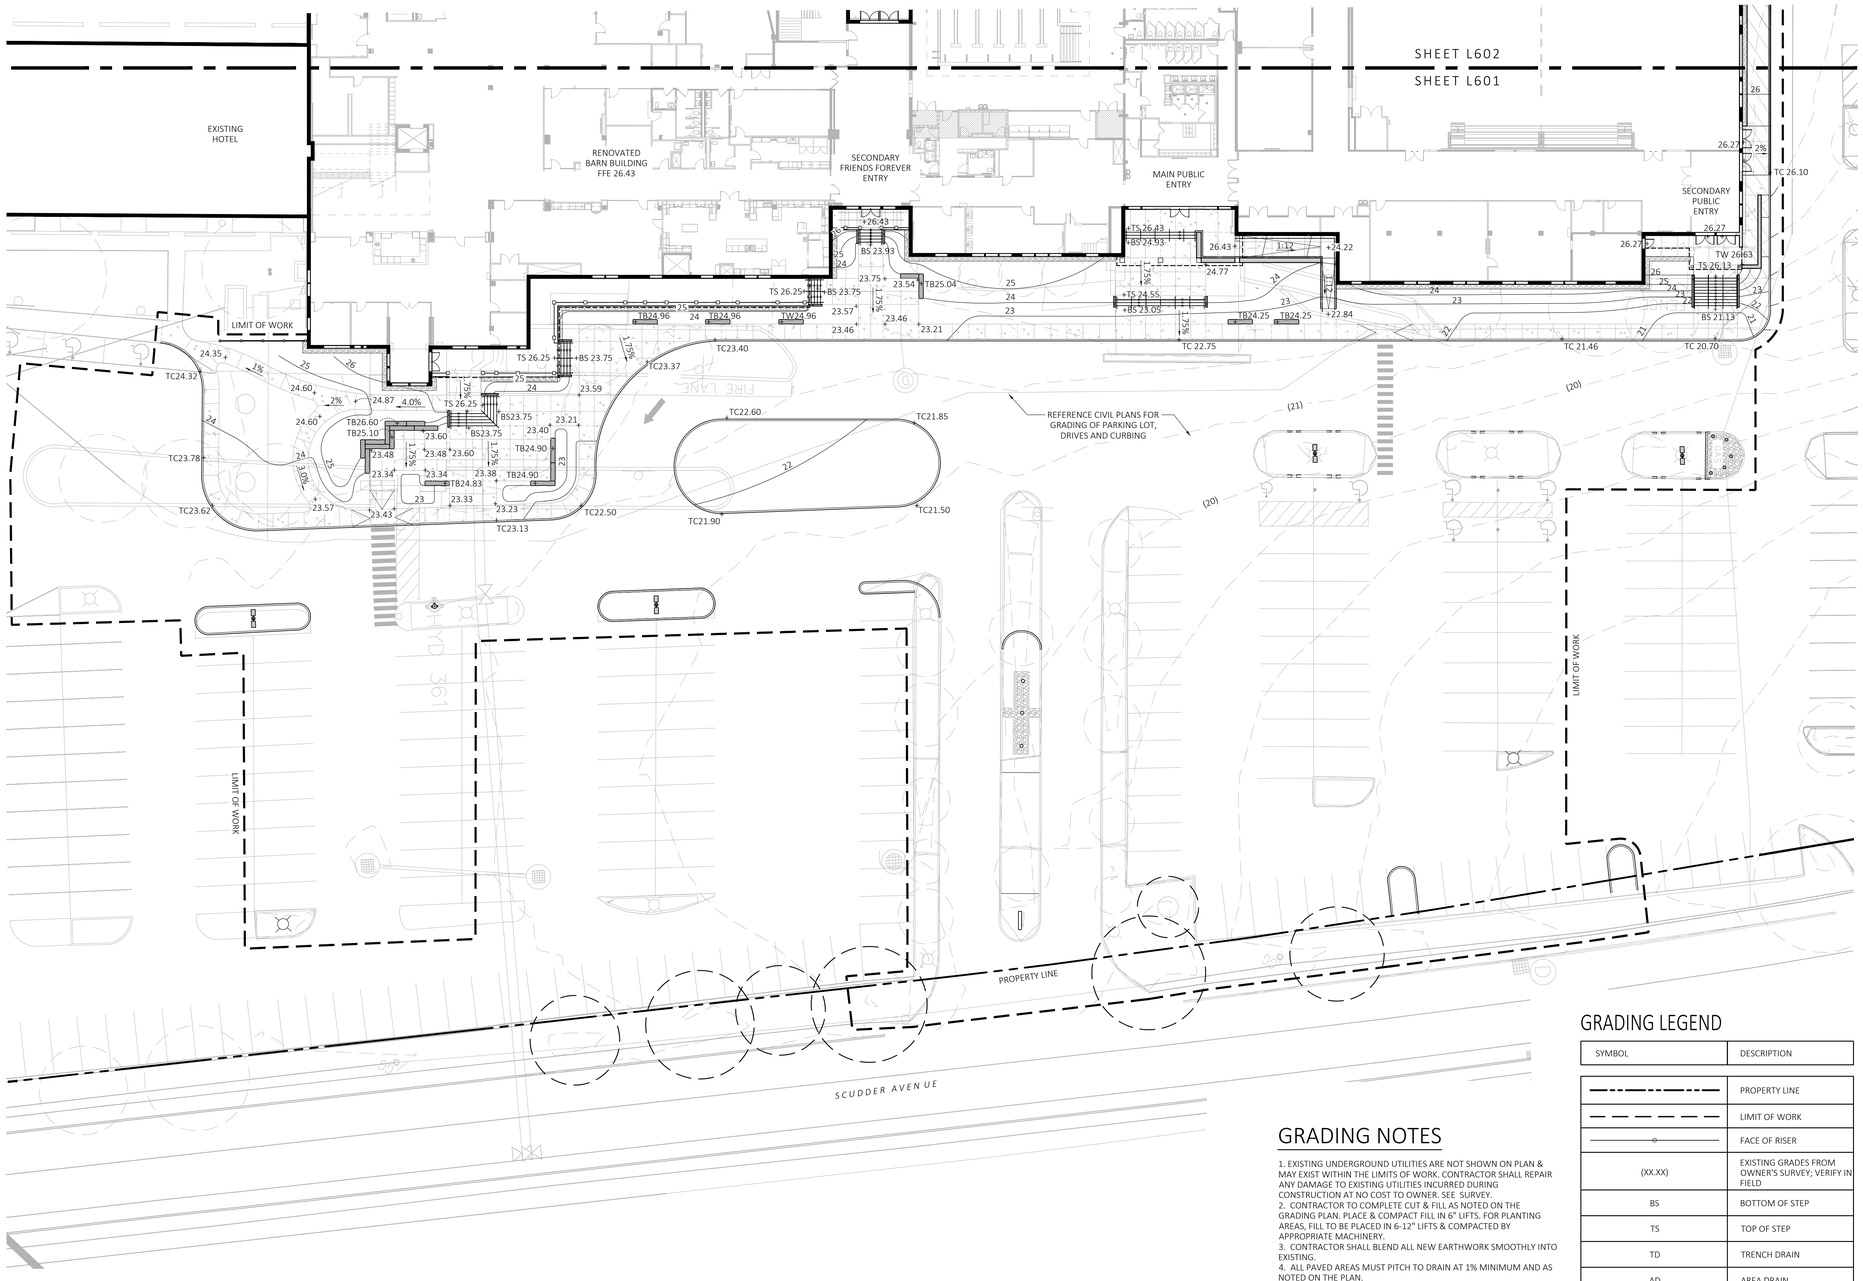

1 LANDSCAPE GRADING PLAN
SCALE: 1" = 20'-0"

GRADING NOTES

1. EXISTING UNDERGROUND UTILITIES ARE NOT SHOWN ON PLAN & MAY EXIST WITHIN THE LIMITS OF WORK. CONTRACTOR SHALL REPAIR ANY DAMAGE TO EXISTING UTILITIES INCURRED DURING CONSTRUCTION AT NO COST TO OWNER. SEE SURVEY.
2. CONTRACTOR TO COMPLETE CUT & FILL AS NOTED ON THE GRADING PLAN. PLACE & COMPACT FILL IN 6" LIFTS. FOR PLANTING AREAS, FILL TO BE PLACED IN 6-12" LIFTS & COMPACTED BY APPROPRIATE MACHINERY.
3. CONTRACTOR SHALL BLEND ALL NEW EARTHWORK SMOOTHLY INTO EXISTING.
4. ALL PAVED AREAS MUST PITCH TO DRAIN AT 1% MINIMUM AND AS NOTED ON THE PLAN.
5. CONTRACTOR TO AVOID DISTURBANCE OF ROOT SYSTEMS OF EXISTING TREES WITHIN THE GRADING AREAS.
6. CONTRACTOR TO ENSURE STRICT COMPLIANCE WITH ADA/MAAB, STATE, LOCAL, AND FEDERAL CODES.
7. NO CROSS-SLOPES TO EXCEED 1.9%; NO LONGITUDINAL SLOPES TO EXCEED 4.9%.

GRADING LEGEND

SYMBOL	DESCRIPTION
	PROPERTY LINE
	LIMIT OF WORK
	FACE OF RISER
(XX.XX)	EXISTING GRADES FROM OWNER'S SURVEY; VERIFY IN FIELD
BS	BOTTOM OF STEP
TS	TOP OF STEP
TD	TRENCH DRAIN
AD	AREA DRAIN
BW	BOTTOM OF WALL
TW	TOP OF WALL
TB	TOP OF BENCH

Revisions
IssuedDate: Issued for 70% Const. Documents
February 5, 2026

Scale: As indicated
Drawn By: NC
Checked By: NC
Date: FEBRUARY 5, 2026
Project #: 11.6122.007

Proposed Renovation
Riverview Friends Forever Campus - The Barn
35 Scudder Ave, Barnstable, MA 02601

SV DESIGN
120 Dodge Street
Beverly, Massachusetts 01915
www.svdesign.com
t 978.927.3748


MDLA
MICHAEL D'ANGELO LANDSCAPE ARCHITECTURE LLC
376 UNION STREET
SUITE 302
BOSTON, MA 02113
t 617.367.1666
www.m-d-l-a.com

© SV Design, LLC

LANDSCAPE GRADING PLAN (NORTH)

L601

NOT FOR CONSTRUCTION

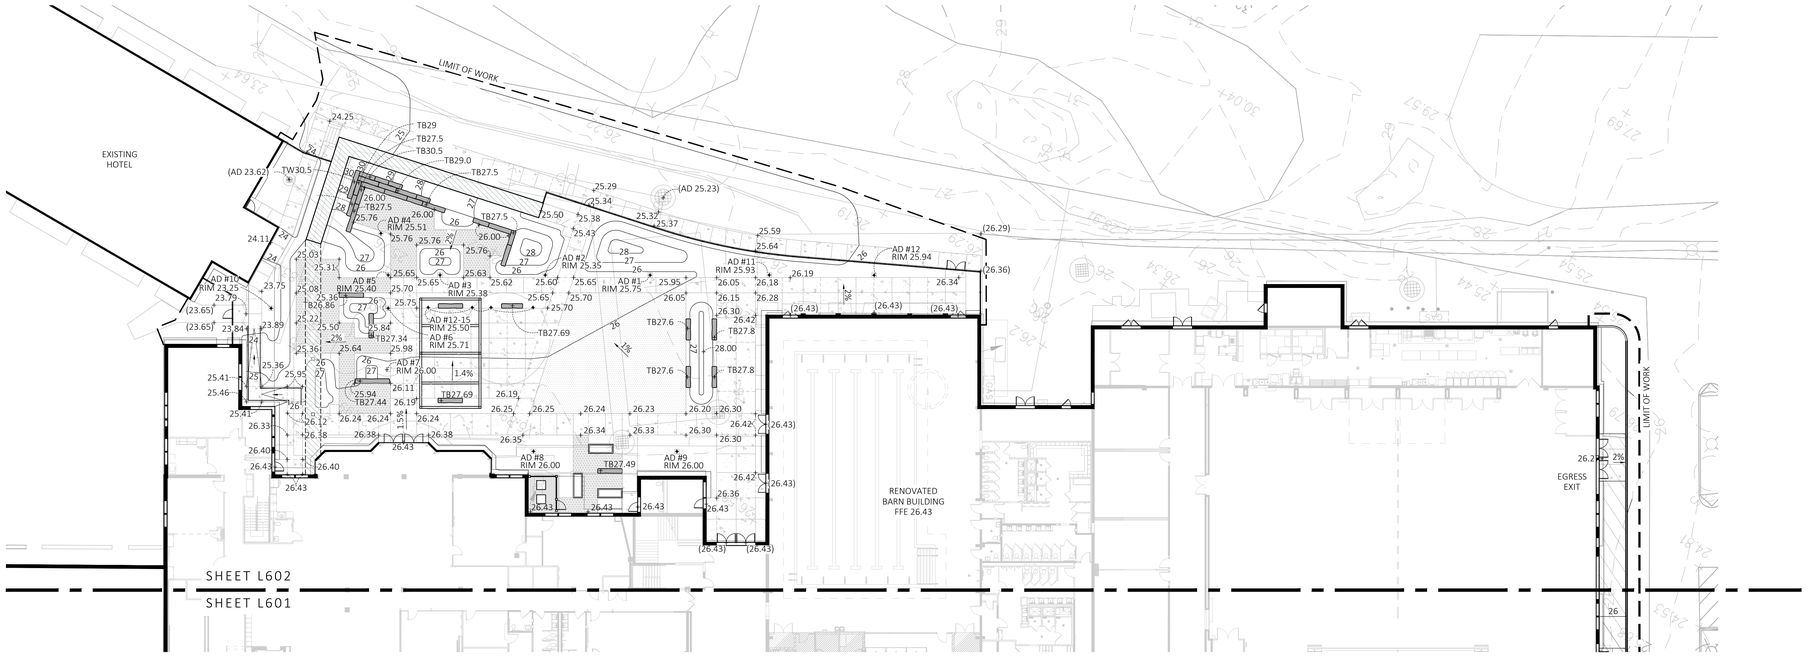

1 LANDSCAPE GRADING PLAN
SCALE: 1" = 20'-0"

GRADING NOTES

1. EXISTING UNDERGROUND UTILITIES ARE NOT SHOWN ON PLAN & MAY EXIST WITHIN THE LIMITS OF WORK. CONTRACTOR SHALL REPAIR ANY DAMAGE TO EXISTING UTILITIES INCURRED DURING CONSTRUCTION AT NO COST TO OWNER. SEE SURVEY.
2. CONTRACTOR TO COMPLETE CUT & FILL AS NOTED ON THE GRADING PLAN. PLACE & COMPACT FILL IN 6" LIFTS. FOR PLANTING AREAS, FILL TO BE PLACED IN 6-12" LIFTS & COMPACTED BY APPROPRIATE MACHINERY.
3. CONTRACTOR SHALL BLEND ALL NEW EARTHWORK SMOOTHLY INTO EXISTING.
4. ALL PAVED AREAS MUST PITCH TO DRAIN AT 1% MINIMUM AND AS NOTED ON THE PLAN.
5. CONTRACTOR TO AVOID DISTURBANCE OF ROOT SYSTEMS OF EXISTING TREES WITHIN THE GRADING AREAS.
6. CONTRACTOR TO ENSURE STRICT COMPLIANCE WITH ADA/MAAB, STATE, LOCAL, AND FEDERAL CODES.
7. NO CROSS-SLOPES TO EXCEED 1.9%; NO LONGITUDINAL SLOPES TO EXCEED 4.9%.

GRADING LEGEND

SYMBOL	DESCRIPTION
	PROPERTY LINE
	LIMIT OF WORK
	FACE OF RISER
(XX.XX)	EXISTING GRADES FROM OWNER'S SURVEY; VERIFY IN FIELD
BS	BOTTOM OF STEP
TS	TOP OF STEP
TD	TRENCH DRAIN
AD	AREA DRAIN
BW	BOTTOM OF WALL
TW	TOP OF WALL
TB	TOP OF BENCH

Revisions
IssuedDate: Issued for 70% Const. Documents
February 5, 2026

Scale: As indicated
Drawn By: NC
Date: FEBRUARY 5, 2026
Checked By: NC
Project #: 11.6122.007

Proposed Renovation
Riverview Friends Forever Campus - The Barn
35 Scudder Ave, Barnstable, MA 02601

SV DESIGN
126 Dodge Street
Beverly, Massachusetts 01915
t 978.927.3745
www.svdesign.com


MDLA
MICHAEL D'AMELIO LANDSCAPE ARCHITECTURE LLC
174 LINCOLN STREET
SUITE 302
BOSTON, MA 02135
O. 203.562.4788
www.mdla.com

© SV Design, LLC

LANDSCAPE GRADING PLAN (SOUTH)

L602

NOT FOR CONSTRUCTION

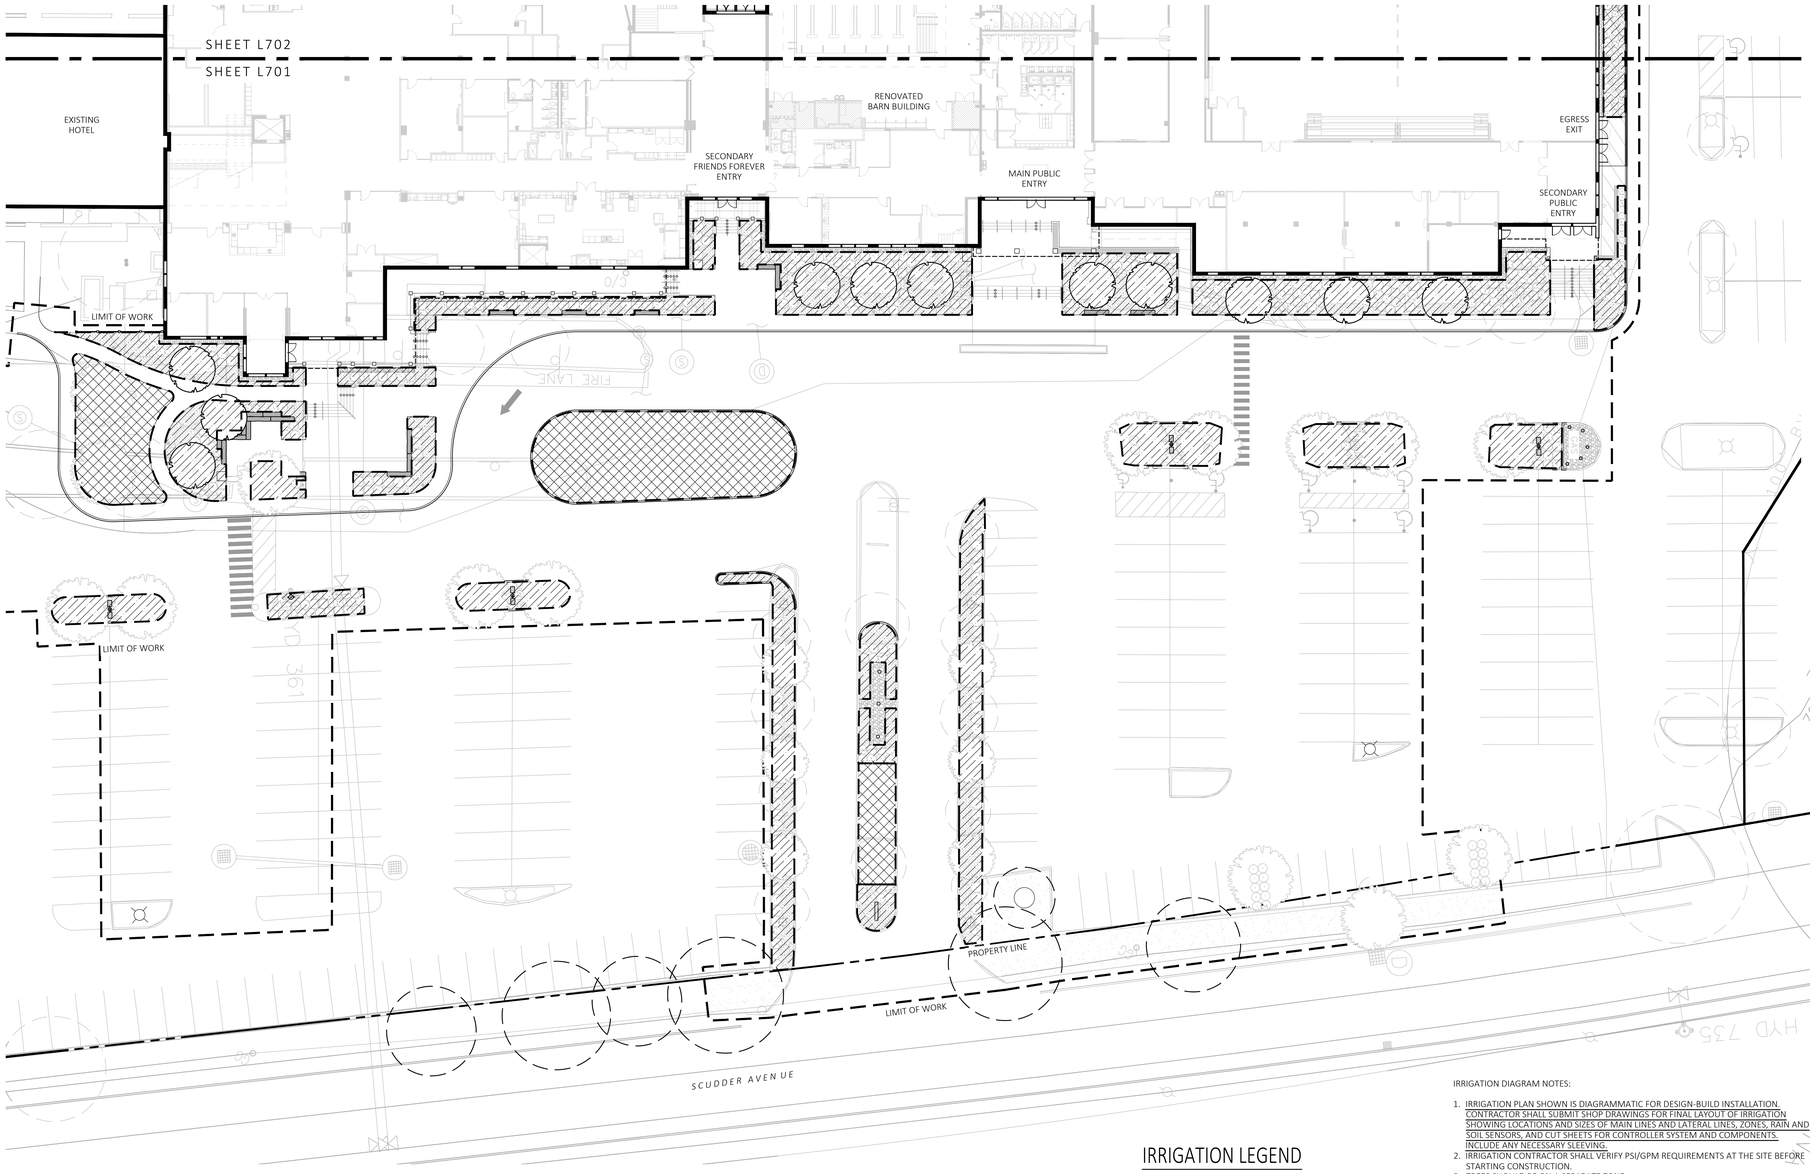

1 LANDSCAPE IRRIGATION PLAN
SCALE: 1" = 20'-0"

0 10 20 40
SCALE IN FEET

IRRIGATION LEGEND

SYMBOL	DESCRIPTION
	DRIP IRRIGATION
	SPRAY IRRIGATION

IRRIGATION DIAGRAM NOTES:

1. IRRIGATION PLAN SHOWN IS DIAGRAMMATIC FOR DESIGN-BUILD INSTALLATION. CONTRACTOR SHALL SUBMIT SHOP DRAWINGS FOR FINAL LAYOUT OF IRRIGATION SHOWING LOCATIONS AND SIZES OF MAIN LINES AND LATERAL LINES, ZONES, RAIN AND SOIL SENSORS, AND CUT SHEETS FOR CONTROLLER SYSTEM AND COMPONENTS. INCLUDE ANY NECESSARY SLEEVING.
2. IRRIGATION CONTRACTOR SHALL VERIFY PSI/GPM REQUIREMENTS AT THE SITE BEFORE STARTING CONSTRUCTION.
3. TREES SHOULD BE ON A SEPARATE ZONE.
4. PROVIDE A REMOTE RAIN SENSOR ON A ROOF AREA THAT IS NOT OBSTRUCTED FROM THE OPEN SKY.
5. COORDINATE WITH OWNER FOR POINT OF CONNECTION LOCATION.
6. COORDINATE WITH OWNER FOR IRRIGATION CONTROLLER LOCATION.
7. INSTALL DRIP TUBING, .6GPH, 12" CENTERS, STAKED EVERY TURN OR EVERY 4'
8. COORDINATE WITH OWNER FOR BACKFLOW PREVENTION LOCATION.
9. INSTALLER SHALL INSTALL LIGHTNING AND SURGE PROTECTION DEVICES THROUGHOUT SYSTEM AS PER MANUFACTURER'S HIGHEST SPECIFICATION LEVELS.
10. INSTALLER SHALL ADHERE TO ALL MANUFACTURER'S SPECIFICATIONS RELATED TO CONTROL SYSTEM INSTALLATION.
11. PRIOR TO BID, CONTRACTOR TO VERIFY THAT ALL MATERIALS, INSTALLATION PARAMETERS, AND OPERATIONS CONFORM TO ALL APPLICABLE CODES AND ORDINANCES. NO LATER THAN FIVE DAYS BEFORE BID SUBMITTALS CONTRACTOR SHALL NOTIFY DESIGNER AND OWNER OF ANY CHANGES REQUIRED DUE TO CURRENT CODE OR ORDINANCE DISCREPANCIES.

Revisions
Issued for 70% Const. Documents
IssuedDate: February 5, 2026

Scale: As indicated
Drawn By: NC
Date: FEBRUARY 5, 2026
Checked By: NC
Project #: 11.6122.007

Proposed Renovation
Riverview Friends Forever Campus - The Barn
35 Scudder Ave, Barnstable, MA 02601

SV DESIGN
126 Dodge Street
Beverly, Massachusetts 01915
t 978.927.3745
www.svdesign.com


MDLA
MICHAEL D'AMELIO LANDSCAPE ARCHITECTURE LLC
178 LINCOLN STREET
SUITE 305
BOSTON, MA 02111
t 617.482.1234
www.mdla.com

© SV Design, LLC

LANDSCAPE IRRIGATION PLAN (NORTH)

L701

NOT FOR CONSTRUCTION

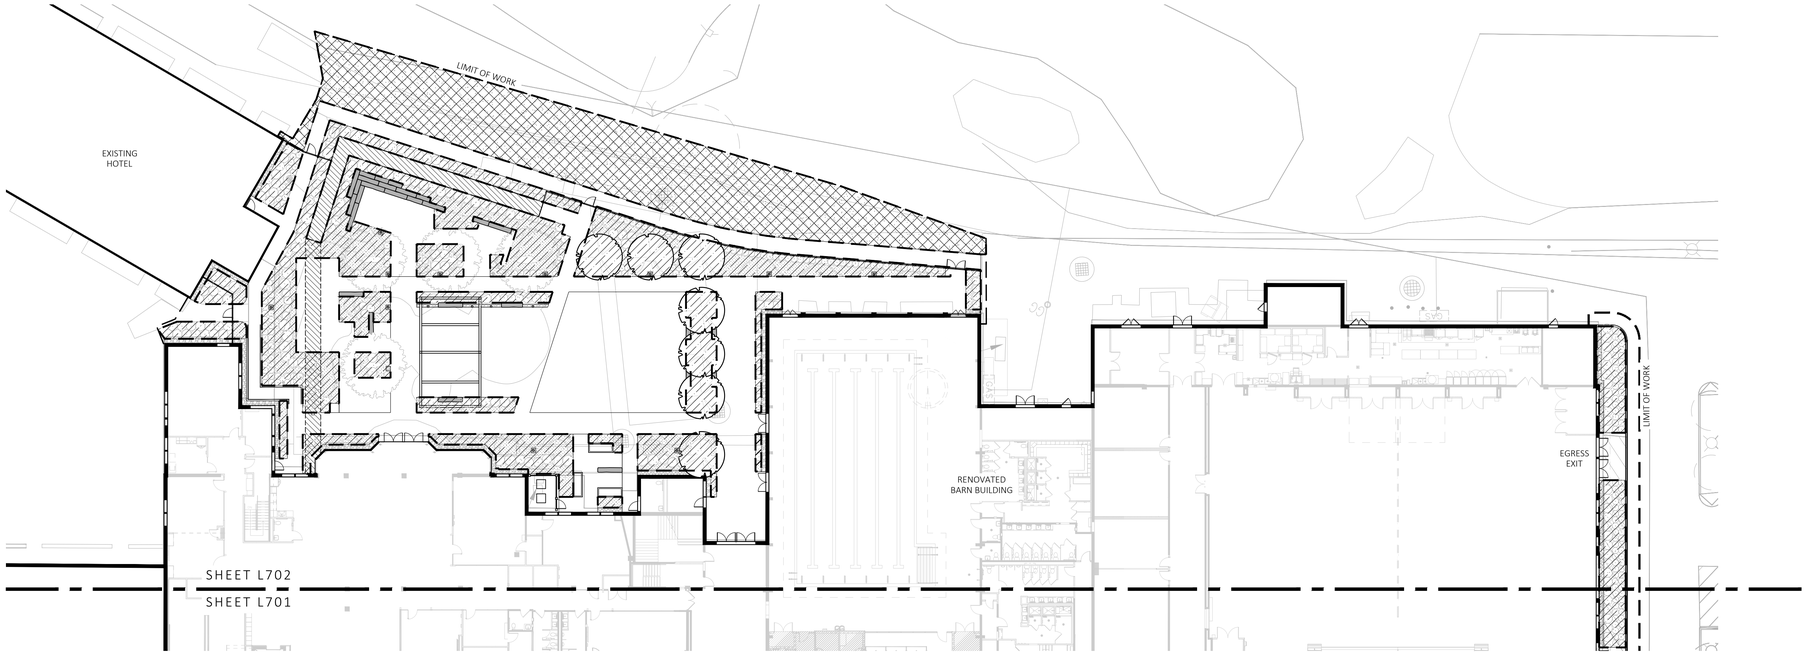

1 LANDSCAPE IRRIGATION PLAN
SCALE: 1" = 20'-0"

IRRIGATION LEGEND

SYMBOL	DESCRIPTION
	DRIP IRRIGATION
	SPRAY IRRIGATION

IRRIGATION DIAGRAM NOTES:

1. IRRIGATION PLAN SHOWN IS DIAGRAMMATIC FOR DESIGN-BUILD INSTALLATION. CONTRACTOR SHALL SUBMIT SHOP DRAWINGS FOR FINAL LAYOUT OF IRRIGATION SHOWING LOCATIONS AND SIZES OF MAIN LINES AND LATERAL LINES, ZONES, RAIN AND SOIL SENSORS, AND CUT SHEETS FOR CONTROLLER SYSTEM AND COMPONENTS. INCLUDE ANY NECESSARY SLEEVING.
2. IRRIGATION CONTRACTOR SHALL VERIFY PSI/GPM REQUIREMENTS AT THE SITE BEFORE STARTING CONSTRUCTION.
3. TREES SHOULD BE ON A SEPARATE ZONE.
4. PROVIDE A REMOTE RAIN SENSOR ON A ROOF AREA THAT IS NOT OBSTRUCTED FROM THE OPEN SKY.
5. COORDINATE WITH OWNER FOR POINT OF CONNECTION LOCATION.
6. COORDINATE WITH OWNER FOR IRRIGATION CONTROLLER LOCATION.
7. INSTALL DRIP TUBING, .6GPH, 12" CENTERS, STAKED EVERY TURN OR EVERY 4'
8. COORDINATE WITH OWNER FOR BACKFLOW PREVENTION LOCATION.
9. INSTALLER SHALL INSTALL LIGHTNING AND SURGE PROTECTION DEVICES THROUGHOUT SYSTEM AS PER MANUFACTURER'S HIGHEST SPECIFICATION LEVELS.
10. INSTALLER SHALL ADHERE TO ALL MANUFACTURER'S SPECIFICATIONS RELATED TO CONTROL SYSTEM INSTALLATION.
11. PRIOR TO BID, CONTRACTOR TO VERIFY THAT ALL MATERIALS, INSTALLATION PARAMETERS, AND OPERATIONS CONFORM TO ALL APPLICABLE CODES AND ORDINANCES. NO LATER THAN FIVE DAYS BEFORE BID SUBMITTALS CONTRACTOR SHALL NOTIFY DESIGNER AND OWNER OF ANY CHANGES REQUIRED DUE TO CURRENT CODE OR ORDINANCE DISCREPANCIES.

Revisions
Issued for 70% Const. Documents
IssuedDate: February 5, 2026

Scale: As indicated
Drawn By: NC
Date: FEBRUARY 5, 2026
Checked By: NC
Project #: 11.6122.007

Proposed Renovation
Riverview Friends Forever Campus - The Barn
35 Scudder Ave, Barnstable, MA 02601

SV DESIGN 126 Dodge Street Beverly, Massachusetts 01915 www.svdesign.com t.978.927.3745


MDLA
MICHAEL D'ANGELO LANDSCAPE ARCHITECTURE LLC
376 LINCOLN STREET
SUITE 600
BOSTON, MA 02135
T. 339.242.4788
www.m-d-l-a.com

© SV Design, LLC


LANDSCAPE IRRIGATION PLAN (SOUTH)

L702


NOT FOR CONSTRUCTION

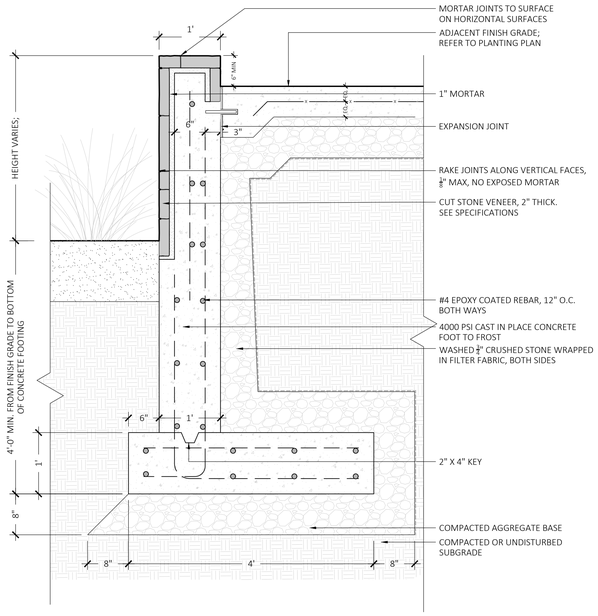


8 STONE VENEER RETAINING WALL
SCALE: 1" = 1-0'

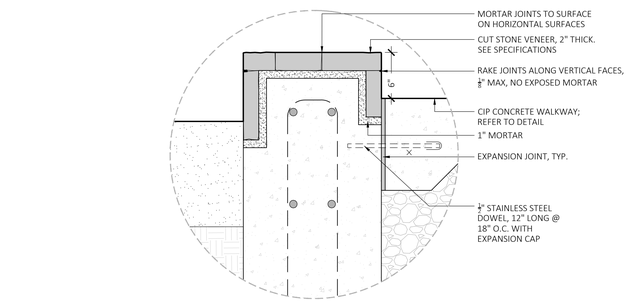


WALL ENLARGEMENT

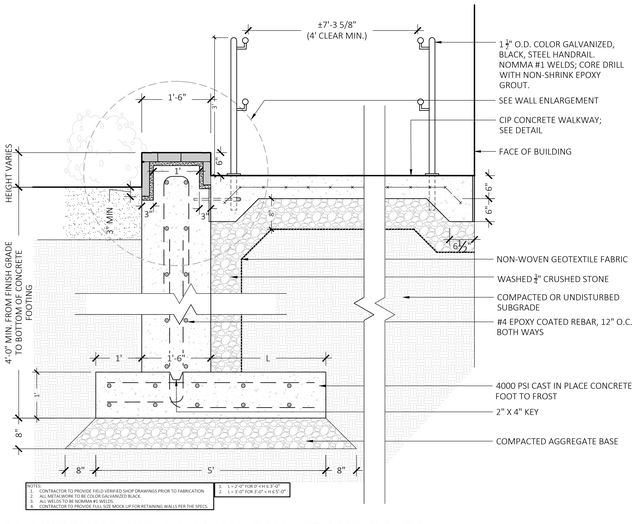


9 ADA ACCESSIBLE RAMP AND HANDRAIL AT FRONT ENTRY
SCALE: 1" = 1'-0"

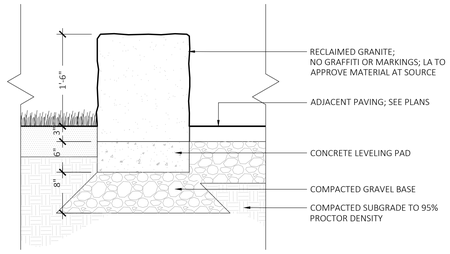


5 RECLAIMED GRANITE SEAT WALL
SCALE: 1" = 1-0'

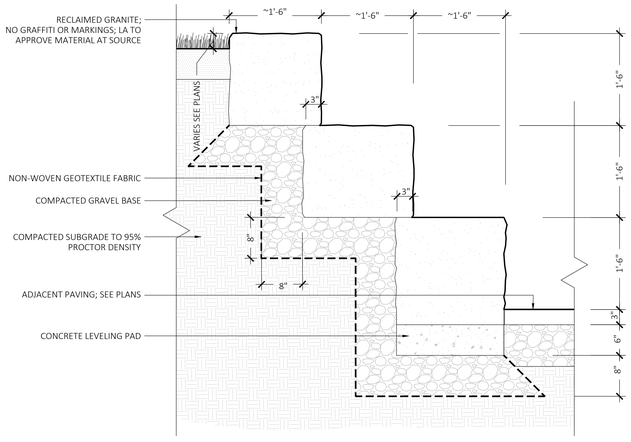

6 RECLAIMED GRANITE SEAT WALL (STACKED)
SCALE: 1" = 1-0'

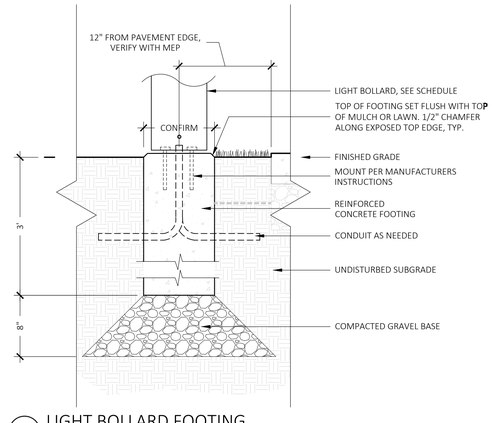


7 LIGHT BOLLARD FOOTING
SCALE: 1 1/2" = 1-0'

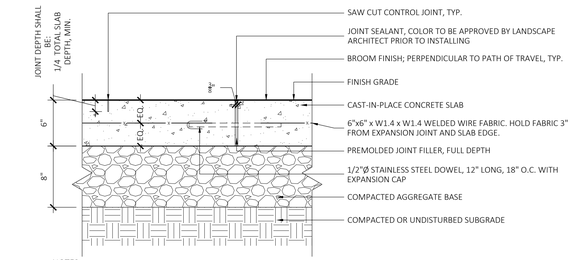


NOTES:
1. CONTROL JOINTS AS SHOWN ON PLAN. SPACE EQUALLY BETWEEN RUNS UNLESS OTHERWISE STATED ON PLAN.
2. EXTEND SAW CUTS TO SLAB EDGES, AND CONNECT ALL JOINTS THAT INTERSECT ON PLAN.
3. EXPANSION JOINTS EVERY 20' O.C. UNLESS OTHERWISE SHOWN ON PLAN. SEALED EXPANSION JOINTS AT ALL VERTICAL INTERFACES EASE EDGE OF CONCRETE AT EXPANSION JOINT (1/4"R MAX.) - REMOVE TOOL MARKED ON FINISHED SURFACE AFTER EDGING.
4. WHERE NEW CONCRETE MEETS EXISTING CONCRETE, CORE DRILL EXISTING CONCRETE TO RECEIVE STEEL DOWELS. PROVIDE MOCKUP PER THE SPECIFICATIONS PRIOR TO CONSTRUCTION.

1 CAST-IN-PLACE CONCRETE
SCALE; 1 1/2" = 1-0'

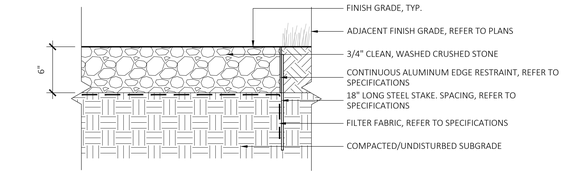


NOTES:
1. CARE SHALL BE TAKEN NOT TO DAMAGE EXISTING TREE ROOTS EXPOSED DURING SITE PREP AND DEMO.
2. PROVIDE ALUMINUM EDGING WHERE LIMITS OF PAVEMENT IS NOT BOUND BY WALLS, CURBS, OR RIGID PAVING SYSTEMS; SEE PLANS FOR LOCATIONS.
3. CONTRACTOR TO PROVIDE SAMPLE TO MDLA FOR APPROVAL

2 CRUSHED STONE SURFACING
SCALE; 1 1/2" = 1-0'

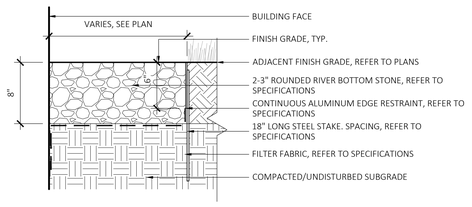

NOTES:
1. CARE SHALL BE TAKEN NOT TO DAMAGE EXISTING TREE ROOTS EXPOSED DURING SITE PREP AND DEMO.
2. PROVIDE ALUMINUM EDGING WHERE LIMITS OF PAVEMENT IS NOT BOUND BY WALLS, CURBS, OR RIGID PAVING SYSTEMS; SEE PLANS FOR LOCATIONS.
3. CONTRACTOR TO PROVIDE SAMPLE TO OWNER FOR APPROVAL

3 DECORATIVE STONE MAINTENANCE STRIP
SCALE; 1 1/2" = 1-0'

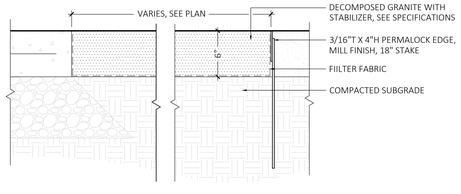

4 STABILIZED AGGREGATE WALKWAY
SCALE; 1 1/2" = 1-0'

Revisions
Issued for 70% Const. Documents
Issued Date: February 5, 2026

Scale: As indicated
Drawn By: NC
Checked By: NC
Date: FEBRUARY 5, 2026
Project #: 11.6122.007

Proposed Renovation
Riverview Friends Forever Campus - The Barn
35 Scudder Ave, Barnstable, MA 02601


SV DESIGN
126 Dodge Street
Beverly, Massachusetts 01915
t 978.927.3745
www.svdesign.com

MDLA
MICHAEL D'ANGELO LANDSCAPE ARCHITECTURE LLC
178 LINCOLN STREET
SUITE 201
BOSTON, MA 02111
t 617.482.1111
www.mdla.com

© SV Design, LLC


LANDSCAPE DETAILS

L801

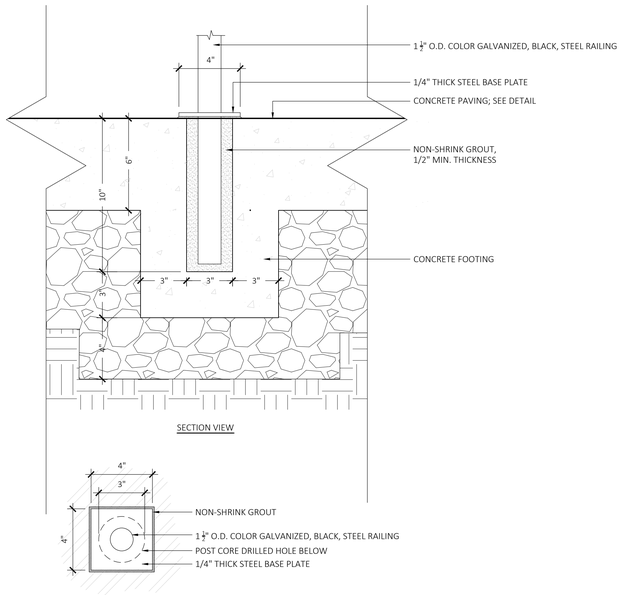


NOTES:
1. CONTRACTOR TO PROVIDE SHOP DRAWINGS PRIOR TO FABRICATION.
2. ALL STEEL TO BE COLOR GALVANIZED BLACK.
3. NOMMA #1 WELDS.

2 HAND RAIL POST ATTACHMENT
SCALE: 3" = 1-0'

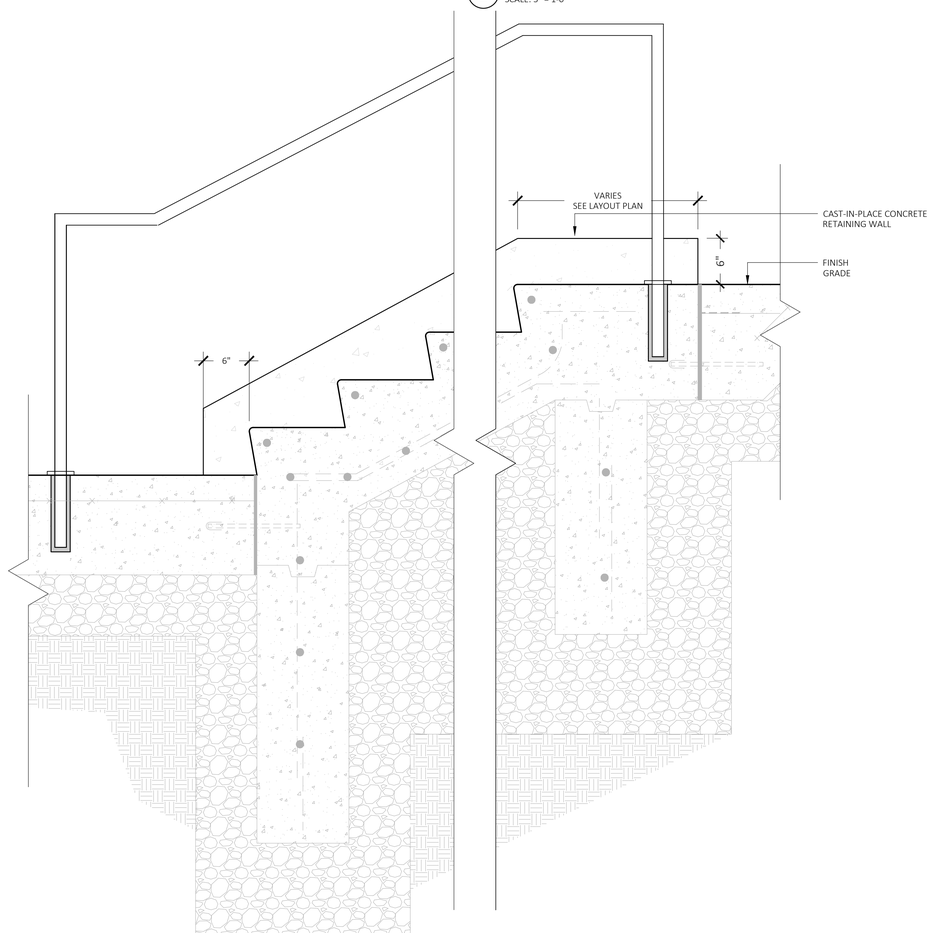


NOT FOR CONSTRUCTION

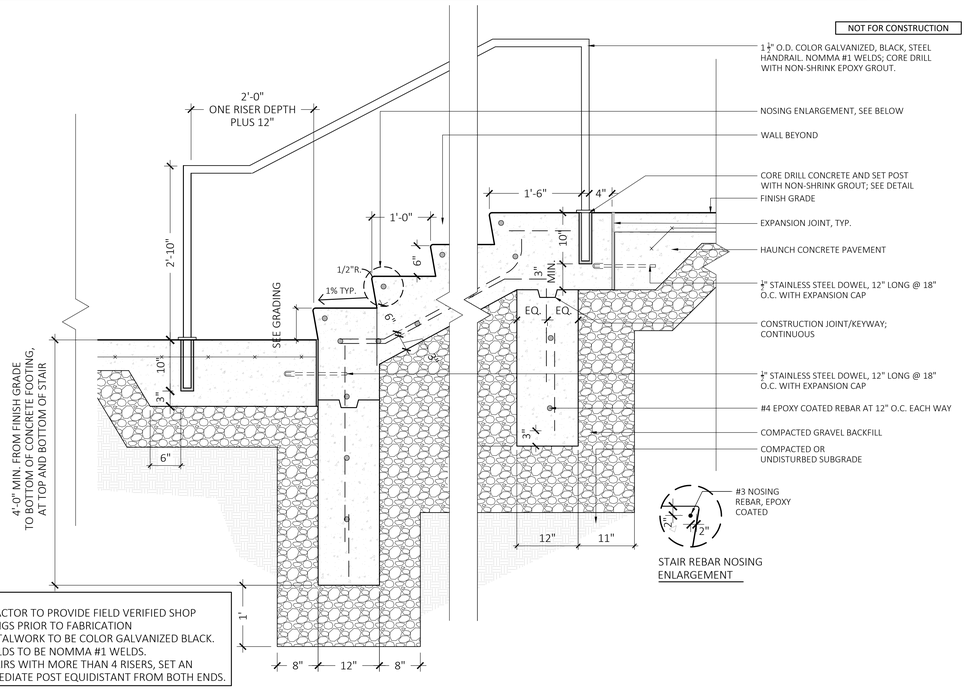

NOTES:
1. CONTRACTOR TO PROVIDE FIELD VERIFIED SHOP DRAWINGS PRIOR TO FABRICATION
2. ALL METALWORK TO BE COLOR GALVANIZED BLACK.
3. ALL WELDS TO BE NOMMA #1 WELDS.
4. FOR STAIRS WITH MORE THAN 4 RISERS, SET AN INTERMEDIATE POST EQUIDISTANT FROM BOTH ENDS.

1 CAST-IN-PLACE CONCRETE STAIRS WITH HANDRAIL
SCALE: 1" = 1'-0"

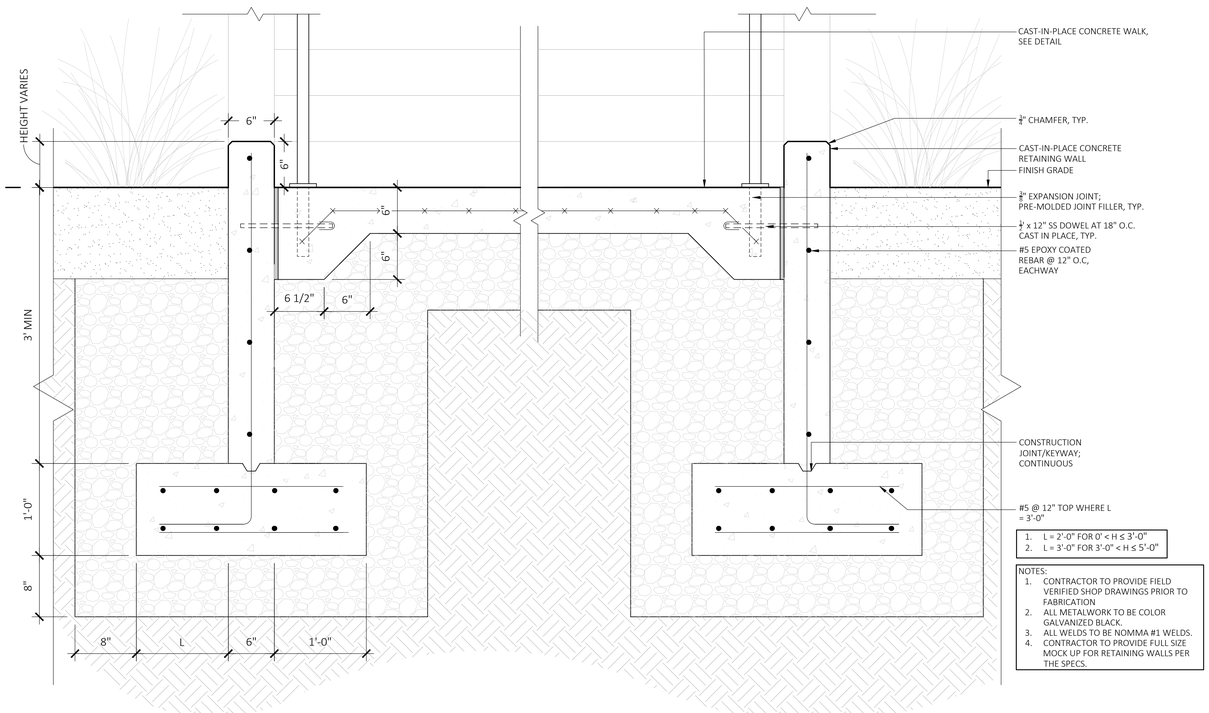

1. L = 2'-0" FOR 0' < H ≤ 3'-0"
2. L = 3'-0" FOR 3'-0" < H ≤ 5'-0"

NOTES:
1. CONTRACTOR TO PROVIDE FIELD VERIFIED SHOP DRAWINGS PRIOR TO FABRICATION
2. ALL METALWORK TO BE COLOR GALVANIZED BLACK.
3. ALL WELDS TO BE NOMMA #1 WELDS.
4. CONTRACTOR TO PROVIDE FULL SIZE MOCK UP FOR RETAINING WALLS PER THE SPECS.

3 CAST-IN-PLACE CONCRETE WALL AT STAIR
SCALE: 1-1/2" = 1'-0"

Revisions
IssuedDate: Issued for 70% Const. Documents February 5, 2026

Scale: As indicated
Drawn By: NC
Date: FEBRUARY 5, 2026
Checked By: NC
Project #: 11.6122.007

Proposed Renovation
Riverview Friends Forever Campus - The Barn
35 Scudder Ave, Barnstable, MA 02601

SV DESIGN
120 Dodge Street
Beverly, Massachusetts 01915
t 978.927.3748
www.svdesign.com


MDLA
MICHAEL D'ANGELO LANDSCAPE ARCHITECTURE LLC
171 UNION STREET
SUITE 302
BOSTON, MA 02113
617.367.1666
www.m-d-l-a.com


© SV Design, LLC

LANDSCAPE DETAILS


L802

NOT FOR CONSTRUCTION

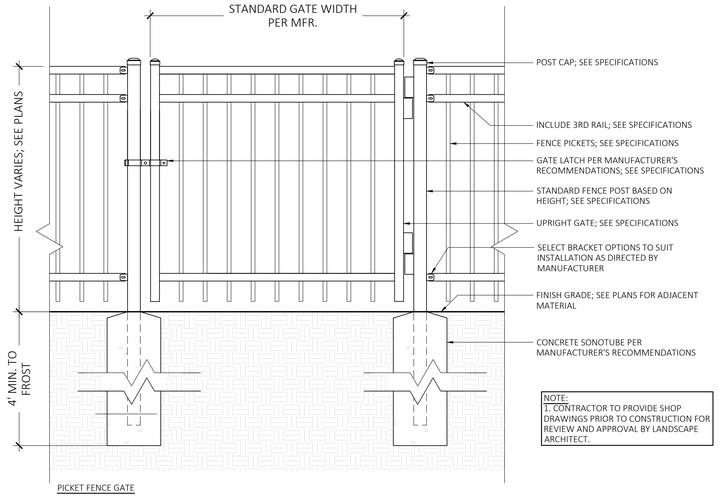


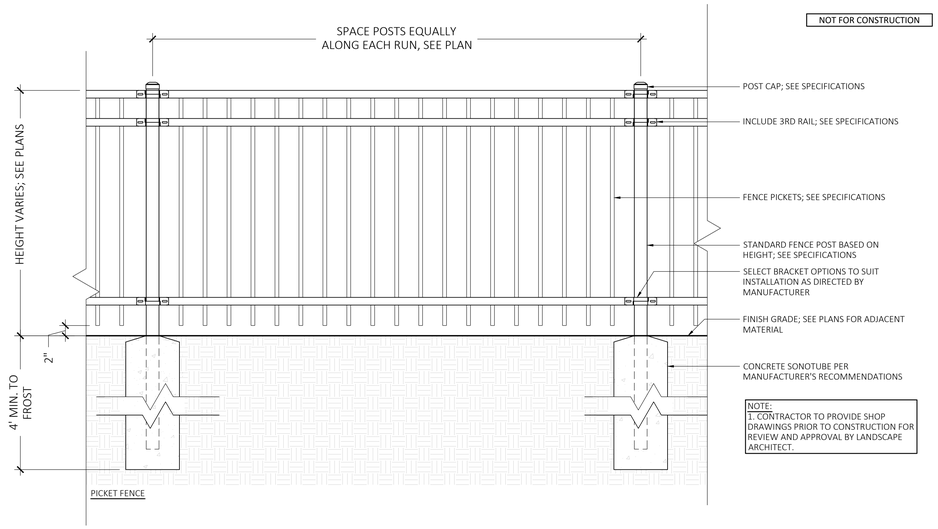


1 4' ALUMINUM PICKET FENCE AND GATE (FT2)
SCALE: 1" = 1'-0"

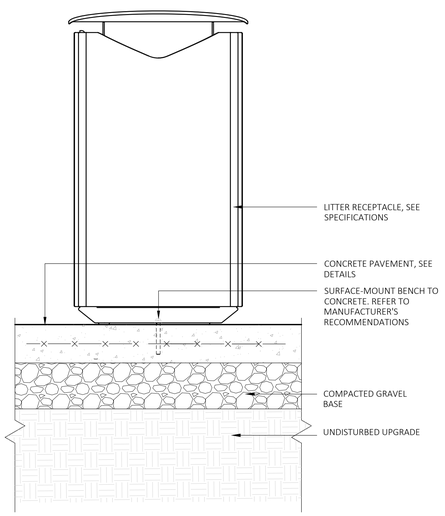


4 LITTER RECEPTACLE
SCALE: 1-1/2"=1'-0"

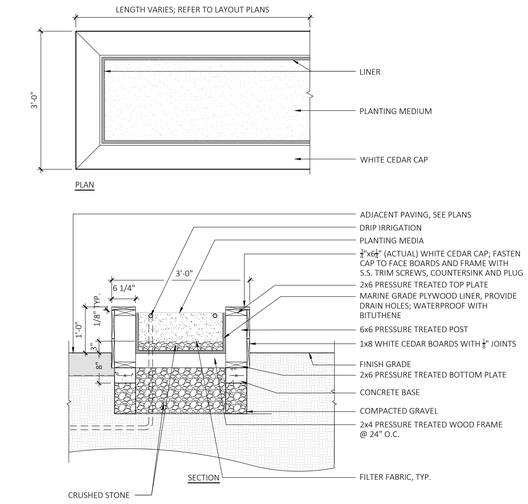


3 RAISED CEDAR PLANTER
SCALE: 3/4" = 1'-0"

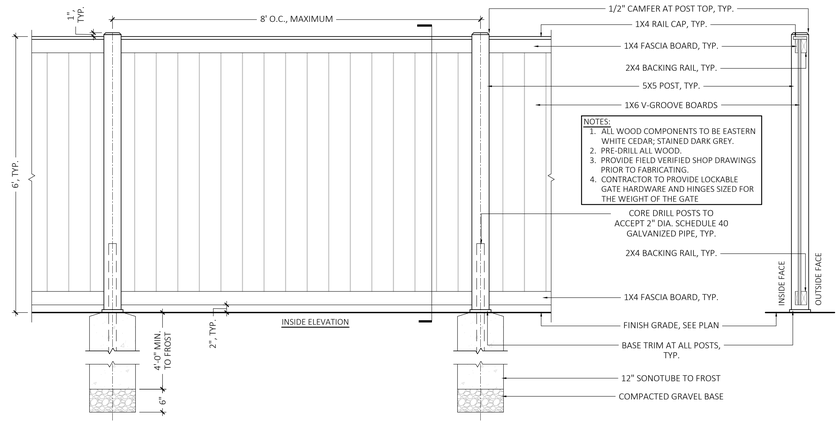

2 6' SOLID BOARD PRIVACY FENCE (FT1)
SCALE: 3/4" = 1'-0"

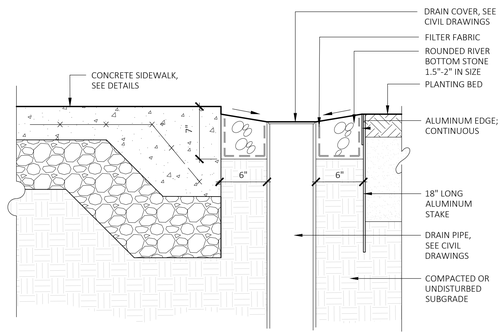

6 DECORATIVE STONE AT AREA DRAINS
SCALE: 1- 1/2" = 1'-0"

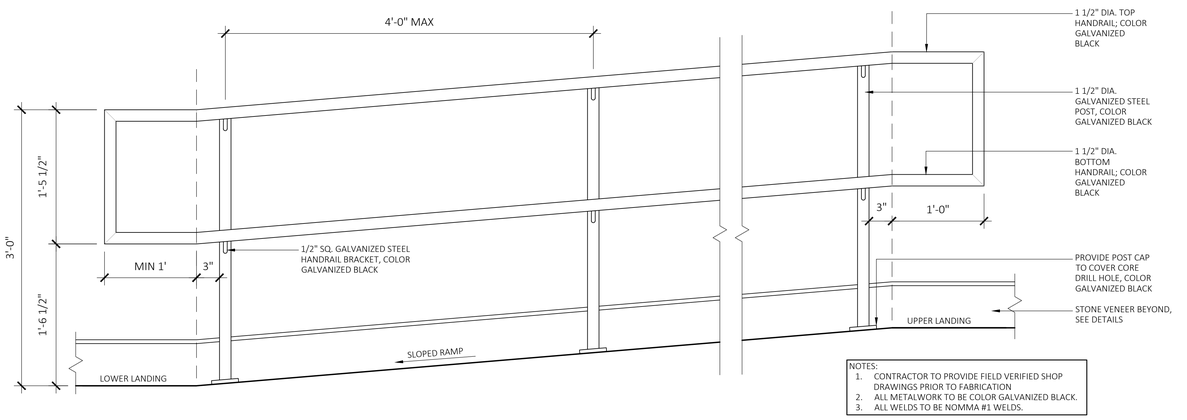

5 ADA RAMP RAILINGS
SCALE: 1-1/2" = 1'-0"

Revisions
IssuedDate: February 5, 2026
Issued for 70% Const. Documents

Scale: As indicated
Drawn By: NC
Date: FEBRUARY 5, 2026
Checked By: NC
Project #: 11.6122.007

Proposed Renovation
Riverview Friends Forever Campus - The Barn
35 Scudder Ave, Barnstable, MA 02601

SV DESIGN
126 Dodge Street
Beverly, Massachusetts 01915
t 978.927.3745
www.svdesign.com


MDLA
MICHAEL D'ANGELO LANDSCAPE ARCHITECTURE, LLC
179 LINCOLN STREET
SUITE 320
BOSTON, MASS 02111
T: 203.552.4788
www.mdla.com

© SV Design, LLC


LANDSCAPE DETAILS

L803

NOT FOR CONSTRUCTION

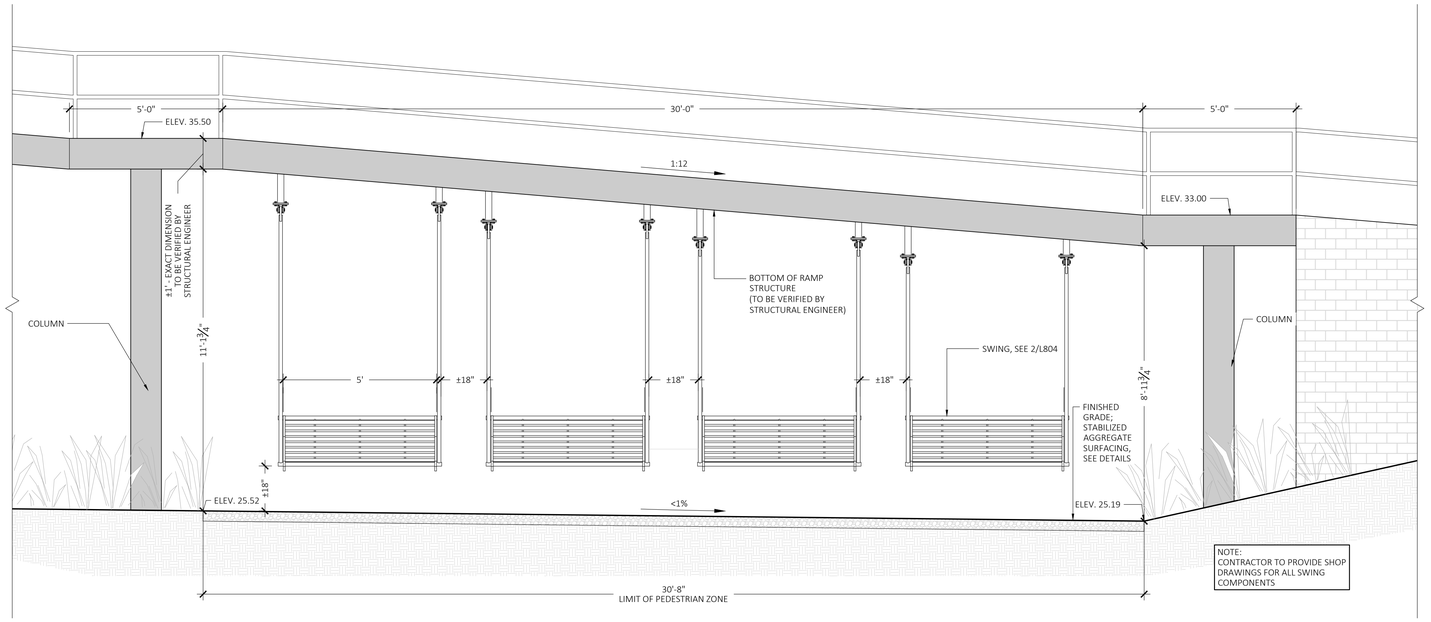

1 SWING UNDER RAMP STRUCTURE - ELEVATION
SCALE: 3/4" = 1'-0"

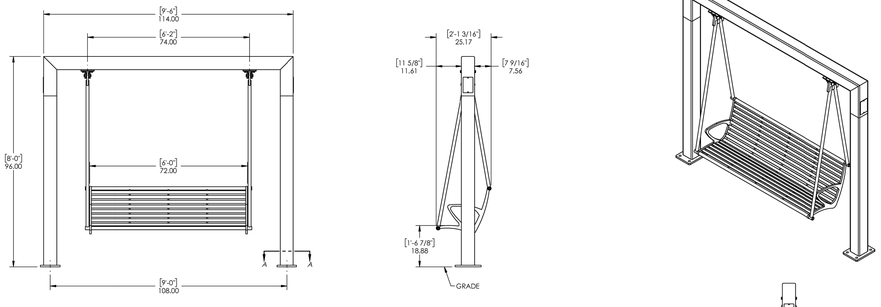

2 LEG U-FRAME WITH PARC VUE SWING
CARBON STEEL CONSTRUCTION WITH POWDERCOAT FINISH
STANDARD LANDSCAPE FORMS POWDERCOAT COLORS AVAILABLE
SWING STRUCTURE MUST BE ANCHORED SECURELY
ANCHORING HARDWARE NOT SUPPLIED
BY LANDSCAPE FORMS

FOOTING DESIGN AND ANCHOR SELECTION BY OTHERS
SWING AND FRAME WEIGHT AS SHOWN - 780 LBS.
(SWING WEIGHT - 260 LBS. FRAME WEIGHT - 520 LBS.)
SWING SEATING CAPACITY - 900 LBS. (MAX LIVE LOAD)

FOR DESIGN INTENT PURPOSES ONLY

STUDIO431
landscapeforms
7800 E. MICHIGAN AVE. P 800.430.6209
KALAMAZOO, MI 49048 F 800.521.2544
USA landscapeforms.com

CONFIDENTIAL DRAWING INFORMATION CONTAINED HEREIN IS THE PROPERTY OF LANDSCAPEFORMS. INTENDED USE IS LIMITED TO DESIGN PROFESSIONALS SPECIFYING LANDSCAPEFORMS PRODUCTS AND THEIR DIRECT CLIENTS. DRAWING IS NOT TO BE COPIED OR DISCLOSED TO OTHERS WITHOUT THE CONSENT OF LANDSCAPEFORMS

TITLE: 2 LEG U-FRAME - PARC VUE	SCALE: 1:28
PROJECT: CUSTOM READY SWINGS	AUTHOR: JCS
FILE NAME: SFCR-S-009_REV-8 — UNIT OF MEASURE: INCHES [FEET & INCHES]	SHEET: 1 OF 1
DRAWING CREATED: Thursday, May 12, 2022 12:35:33 PM DRAWING REVISION: B DATE REVISED: 7/29/2025	

B-SIZE SHEET

2 SWING UNDER RAMP STRUCTURE - CUTSHEET
SCALE: NTS

Revisions
IssuedDate: Issued for 70% Const. Documents February 5, 2026

Scale: As indicated
Drawn By: NC
Date: FEBRUARY 5, 2026
Checked By: NC
Project #: 11.6122.007

Proposed Renovation
Riverview Friends Forever Campus - The Barn
35 Scudder Ave, Barnstable, MA 02601

SV DESIGN 126 Dodge Street Beverly, Massachusetts 01915 t 978.927.2745 www.svdesign.com


MDLA
MICHAEL D'ANGELO LANDSCAPE ARCHITECTURE, LLC
179 LINCOLN STREET SUITE 302 BOSTON, MA 02111 T 339.599.4582 www.mdla.com

© SV Design, LLC

LANDSCAPE DETAILS


L804

NOT FOR CONSTRUCTION

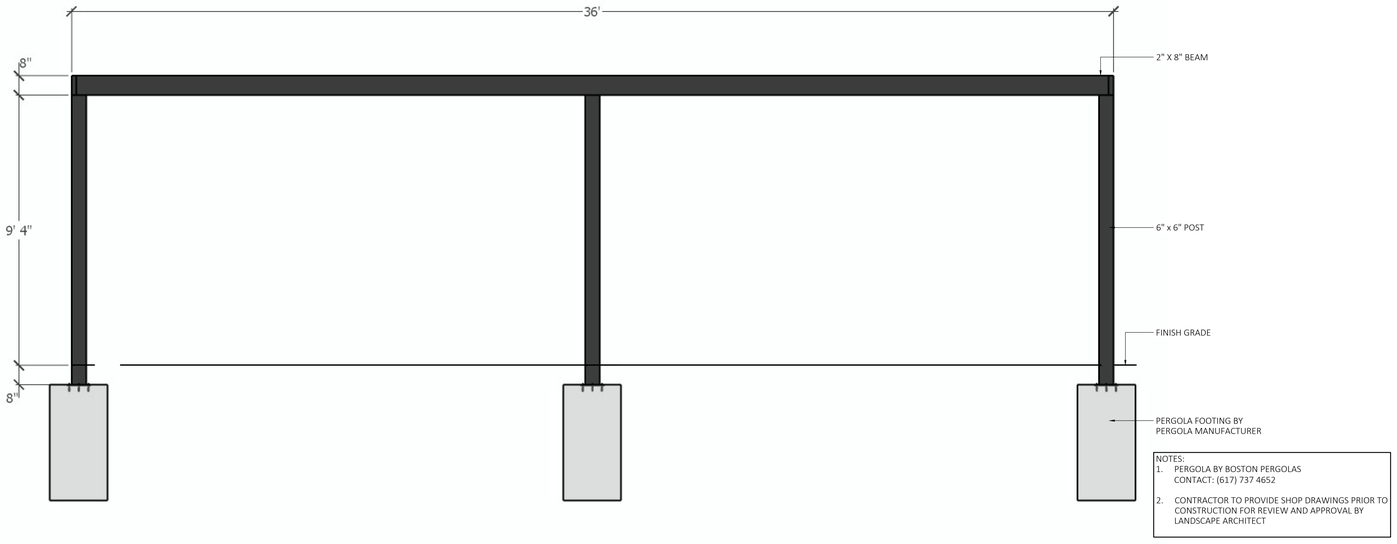

NOTES:
1. PERGOLA BY BOSTON PERGOLAS
   CONTACT: (617) 737 4652

2. CONTRACTOR TO PROVIDE SHOP DRAWINGS PRIOR TO CONSTRUCTION FOR REVIEW AND APPROVAL BY LANDSCAPE ARCHITECT

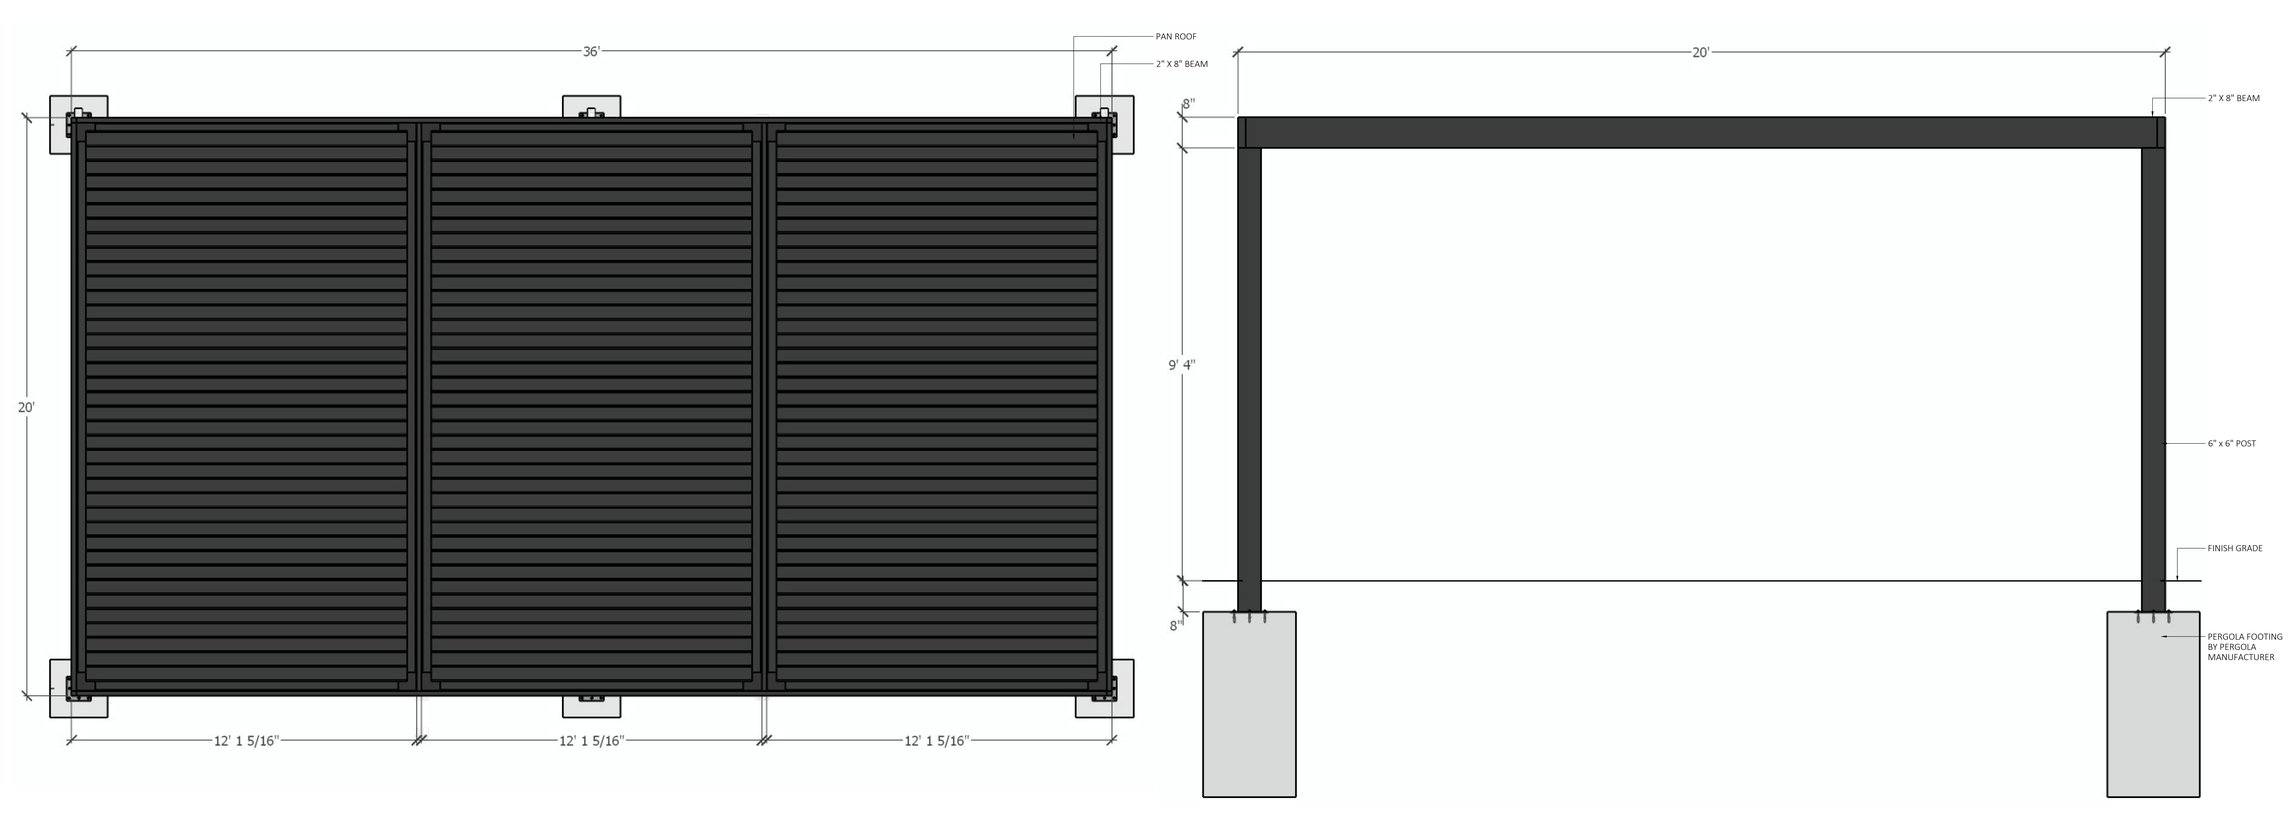

1 PERGOLA - PLAN AND ELEVATIONS
SCALE: NTS

Revisions
IssuedDate: Issued for 70% Const. Documents
February 5, 2026

Scale: As indicated
Drawn By: NC
Date: FEBRUARY 5, 2026
Checked By: NC
Project #: 11.6122.007

Proposed Renovation
Riverview Friends Forever Campus - The Barn
35 Scudder Ave, Barnstable, MA 02601

SV DESIGN
126 Dodge Street
Beverly, Massachusetts 01915
t 978.927.2745
www.svdesign.com


MDLA
MICHAEL D'ANGELO LANDSCAPE ARCHITECTURE LLC
178 LINCOLN STREET
SUITE 301
BOSTON, MA 02111
617.737.4652
www.mdla.com

© SV Design, LLC


LANDSCAPE DETAILS

L805


NOT FOR CONSTRUCTION

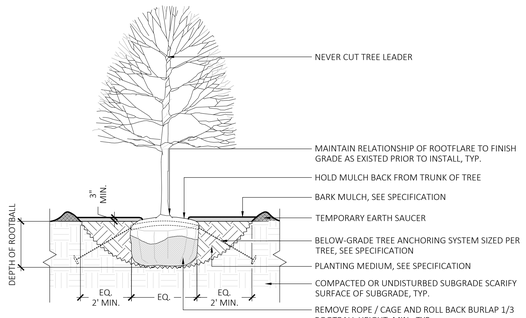

5 DECIDUOUS TREE PLANTING
SCALE: 1/4" = 1-0'

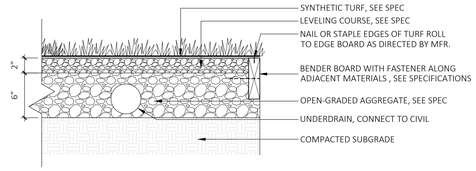


6 SYNTHETIC TURF
SCALE: 1-1/2" = 1-0'

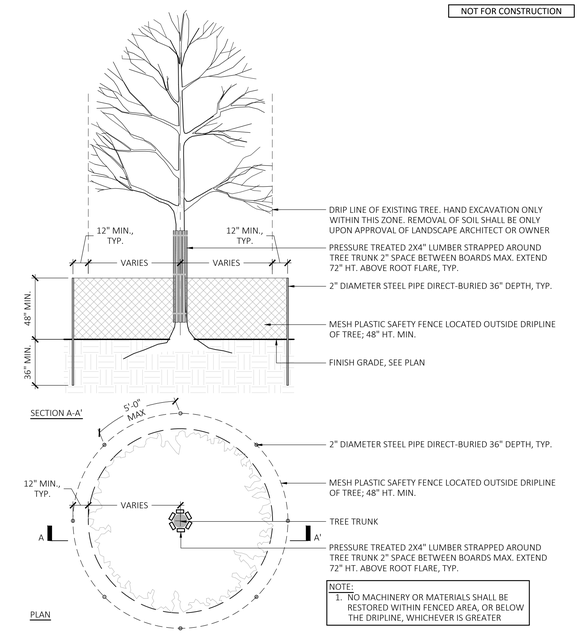


NOTE:
1. NO MACHINERY OR MATERIALS SHALL BE RESTORED WITHIN FENCED AREA, OR BELOW THE DRIPLINE, WHICHEVER IS GREATER


1 EXISTING TREE PROTECTION
SCALE: 1-4" = 1-0'

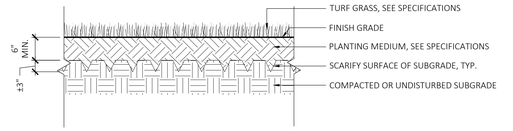

2 LAWN PLANTING
SCALE: 3/4" = 1-0'

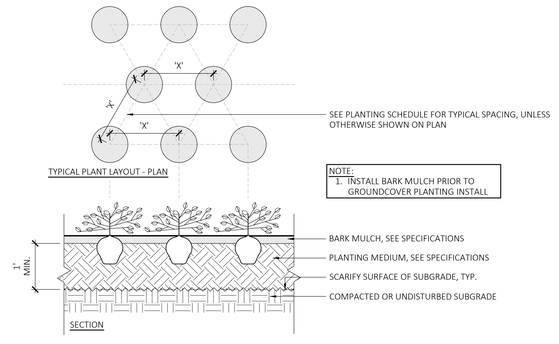

3 GROUNDCOVER PLANTING
SCALE: 3/4" = 1-0'

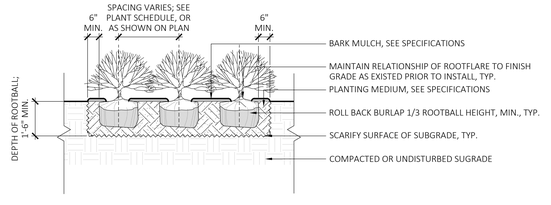

4 SHRUB PLANTING
SCALE = 3/8" = 1-0'

Revisions
IssuedDate: Issued for 70% Const. Documents February 5, 2026

Proposed Renovation
Riverview Friends Forever Campus - The Barn
35 Scudder Ave, Barnstable, MA 02601

SV DESIGN 126 Dodge Street Beverly, Massachusetts 01915 t 978.927.3745 www.svdesign.com

Scale: As indicated
Drawn By: NC
Date: FEBRUARY 5, 2026
Checked By: NC
Project #: 11.6122.007

MDLA
MICHAEL D'AMELIO LANDSCAPE ARCHITECTURE LLC
178 LINCOLN STREET SUITE 301 BOSTON, MA 02111 617.482.1111 www.mdla.com

© SV Design, LLC

LANDSCAPE DETAILS

L806

NOT FOR CONSTRUCTION

CORVUS L

LB6075.556-US





[SYM]
Symmetric - 139°

Light distribution	[SYM] 139°
Luminaire luminous flux	1011 - 1067 lm
Rated input power	27 W
CCT	2700K, 3000K, 4000K
CRI	Ra80
Control	On/Off, 0-10V
Product colors	
Height	1.6', 3.3', Custom height (Please specify)
Luminaire efficacy	37 - 40 lm/W
Color deviation	3 SDCM
Lifetime L90 (hour)	>102 000
Housing	Marine grade aluminum housing
Driver	Integral LED driver
Input voltage	120-277V 50/60Hz
Notes	For specifications with Turtle Friendly options and photometry files, please contact the factory.

Extras

Light output	Constant light output
Luminaire body options	Double powder coating

Technical details

Mounting	Surface mountable
Finishing	Chromate conversion pretreatment followed by electrostatic powder coating
Fasteners	Stainless steel (AISI 304 / EN 1.4301 grade)
Gasket	Silicone
Glass / Diffusor	Tempered safety glass
Impact protection	IK08
Ingress protection	IP65
Insulation class	Class I
Weight	10 kg(1m), 6.8 kg(0.5m)
LED module	Mid power LEDs on metal-core PCB
Driver surge protection	3/3 kV
Power factor	> 0.90
Through wiring	Single power cord entry
Operating temperature	-40...50°C
Power cord	20" of outdoor use rated flexible power cord

HEPER USA LLC - Wisconsin HQ
1433 N Water Street Suite 400 Milwaukee, WI - 53202
United States
+1 312 910 9740
infoUS@hepergroup.com
www.heperlighting.com/us

We reserve the right to change specifications without prior written notice. Edition: 14.10.2025. For current version visit heperlighting.com. All flux (±%7 tolerance) and power values (±%10 tolerance) are derived following appropriate IES, CIE, and applicable standards.

3 LT-1: BOLLARD LIGHT

SCALE: NTS

Project		Catalog #	Type
Prepared by		Notes	Date



Invue

Epic

Decorative Pendant Luminaire

Product Certifications & Features

Interactive Menu

- **Ordering Information** page 2
- **Accessory & Mounting Details** page 3
- **Installation Overview** page 9
- **Energy and Performance Data** page10
- **Optical Distributions** page 12

Product Specifications

OPTICAL
- Choice of eight patented, high-efficiency AccuLED Optic™ technology options and five wavestream optics
- Optics are IP66 enclosure rated
- 9 Correlated Color Temperature (CCT) options:
  - 70 CRI: 2200K, 2700K, 3000K, 4000K, 3500K 5000K
  - 80 CRI: 3000K, 4000K
  - Amber for wildlife-friendly and observatory applications
- Optional field-installable shields for superior spill light control (discrete LEDs only):
  - Single-piece snap-on square shields
  - Multiple-piece configurable vertical perimeter shielding

ELECTRICAL
- 120-277V, 347-480V, 347V, and 480V; 50/60Hz
- Standard 0-10V dimming
- 10kV and 20kV surge protection options in series and parallel versions
- Standard 3-position terminal block
- Suitable for operation in -40°C to 40°C ambient environments

PHYSICAL CHARACTERISTICS
- Cast aluminum top housing attaches to cast aluminum mounting arm hub with four fasteners
- One-piece silicone gasket between casting and power wires seals out moisture and contaminants
- Continuous silicone gaskets are used to seal the lens and mechanical structures
- Tall fixture configurations feature a field-serviceable center section which can lift to allow easy access to surge module, PCR, and FADC
- Heavy gauge precision spun aluminum shades offer superior surface finish and consistency in form
- Optional tenon-mount bishop arm for post top retrofits
- Full selection of compatible mounting arms available in accessories section
- Housing finished in 5-stage super TGIC polyester powder coat paint, 2.5 mil nominal thickness
- 7 standard color options, plus a wide range of custom colors (Consult your Cooper Lighting representative for custom color options)
- Approximate Weight: 26 lbs (tall); 21 lbs (short)
- Fixture EPA: 0.70 (tall); 0.50 (short)

CONTROLS
- Optional ANSI C136.10 7-pin receptacle for photocells or Networked Lighting Control (NLC) modules
- Optional Field Adjustable Dimming Control Module (FADC)
  - Enables manual adjustment of power consumption and lumen output. Factory preset to highest output level for option selected
  - Allows a single fixture SKU to cover multiple field applications with manual adjustment at installation
- Optional 4-pin Zhaga Book 18 receptacle for integration of onboard sensors with DALI- and D4i-enabled drivers

COMPLIANCE
- IDA Certified 3000K and warmer only
- UL Wet Location rated
- BAA domestic preference option meets BAA requirements. See DOMESTIC PREFERENCES website or consult the CLS Domestic Preferences team for more information
- Products that meet BABA through Exemption (BABAE): This exception allows any product to satisfy BABA requirements regardless of domestic content manufacturing for projects funded by FHWA through Oct 1st 2025
- Products that meet BABA through BAA Exemption (BABAF): FHWA and FTA agencies are utilizing their BAA rules for BABA compliance. Cooper's products with a BAA designation are manufactured in the US and utilize a BAA COTS exemption rule for compliance. To verify a configured product with specificaccessories and options meet BABA Domestic Preference Requirements, submit this catalog number to Cooper Lighting Quotation team for validation by our Engineering and Manufacturing teams
- Please refer to the DOMESTIC PREFERENCES website or consult the CLS Domestic Preferences team for more information. Components shipped separately may be separately analyzed under domestic preference requirements

WARRANTY
- Five-year limited warranty. Consult website for details. www.cooperlighting.com/legal

Dimensional Details

2 LT-P: PENDANT POLE LIGHT

SCALE: NTS

Project		Catalog #	Type
Prepared by		Notes	Date



McGraw-Edison

GALN Galleon II

Area / Site Luminaire

Typical Applications
Outdoor • Parking Lots • Walkways • Roadways • Building Areas

Interactive Menu

- Ordering Information page 2
- Mounting Details page 3
- Optical Distributions page 5
- Product Specifications page 5
- Energy and Performance Data page 6
- Control Options page 10

Product Certifications

Resources

Quick Facts


- Lumen packages range from 3,300 - 73,500 (33W - 552W)
- 16 optical distributions
- Efficacy up to 159 lumens per watt

Connected Systems

- WaveLinx Lite
- WaveLinx

Dimensional Details

Standard Arm

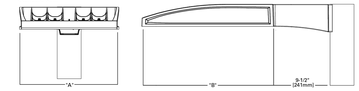

Number of Light Squares	Width 'A'	Housing Length 'B'	Weight with Standard or QM Arm	EPA with Standard or QM Arm
1-4	16"	22"	29 lb	0.95
5-6	22"	22"	39 lb	0.95
7-9	22"	28-1/8"	48 lb	1.1

NOTES:
For arm selection requirements and additional line art, see Mounting Details section.

1 LP-1 & LP-1A: AREA LIGHT

SCALE: NTS

HK LIGHTING

Project Name

Fixture Type

ZXA16

ACCENT & LANDSCAPE | ZX16 Adapt Series | 2.58" dia.
5 - 10W (500 - 950lm) | 12V | HK LED

FEATURES

- Our newest and most versatile directional low voltage (12V) LED Accent Light, features the Adapt Optic for precise light aiming in architectural outdoor and landscape lighting environments.
- Adapt Optic enables easy beam angle adjustment from 14° to 70° with a quick hood slide, locking securely in place with a set screw for precise and reliable positioning.
- 5W, 7W, 10W integrated HK LED delivers 500, 775, and 950 lumens. 2700-4000K CCT.
- Wet Location Listed, IP67 Standard.
- Machined and anodized aircraft grade aluminum (6061-T6). Powder coated to create a highly durable, marine and natatorium grade finish. Also available in solid brass or stainless steel.
- 240° vertical and 360° horizontal adjustment via locking swivel stem design.
- Two weeping hood styles available, integrated Angled Glare Shield or Flush Lens. With less than 1% field light, the Adapt Optic provides superior glare control in both hood options.
- Every fixture tested end of line for water tightness and light quality.
- Readymade eligible configurations ship in 2 to 4 weeks, complete with selected accessories installed.



ZXA16 Accent Light with G Style Angled Glare Shield Hood: ZXA-0R15G-ABL



ZXA16 Accent Light with F Style Flush Lens Hood: ZXA-0R15F-ABR

SPECIFICATIONS

Materials
Machined from solid billet 6061-T6 corrosion resistant aluminum with 316 stainless steel hardware. Available in 316 stainless steel or 360 brass upon request.

Finish
Aluminum materials are first anodized and then powder coated for a robust, marine and natatorium grade finish. Stainless steel and brass models are provided with brushed surface.

Hood Styles
Two weeping hood styles available. The G Style includes an integrated Angled Glare Shield, while the F Style has a Flush Lens, without a glare shield. Both options provide exceptional glare control. *(See page 4 for details)*

Voltage
12V AC/DC. Requires remote step down transformer.

Wattage
5, 7 or 10W HK LED delivering 500 to 950 lumens.

Light Engine
Innovative HK LED Light module operates like a lamp and can be easily changed in the field. CRI 90 Standard. Available in CRI 80 upon request. Standard CCT options are 2700K, 3000K, 3500K, 4000K.

Dimming
MLV or ELV Phase Control dimming.

Optics
The Adapt Optic allows precise beam angle adjustment from a very narrow 14° spotlight to an extra wide 70° flood, locking securely with the hood screw. It maintains less than 1% field light levels, minimizing glare even with the sleek Flush Lens Hood.

Mounting
Mounts using ½"-14 NPS male fitting compatible with all HK Lighting mounting accessories. *(See page 4 for details)*

Listings
UL Listed for Wet Location (UL1838), IP67 Standard. RoHS Compliant.

4 LT-2: TREE UPLIGHT

SCALE: NTS

Revisions
Issued for 70% Const. Documents
IssuedDate: February 5, 2026

Scale: As indicated
Drawn By: NC
Checked By: NC
Date: FEBRUARY 5, 2026
Project #: 11.6122.007

Proposed Renovation
Riverview Friends Forever Campus - The Barn
35 Scudder Ave, Barnstable, MA 02601

SV DESIGN
126 Dodge Street
Beverly, Massachusetts 01915
t 978.927.3745
www.svdesign.com

MDLA
MICHAEL D'ANGELO LANDSCAPE ARCHITECTURE LLC
178 LINCOLN STREET SUITE 202 BOSTON, MA 02111 617.482.1111 www.m-d-l-a.com

© SV Design, LLC

LANDSCAPE DETAILS

L807