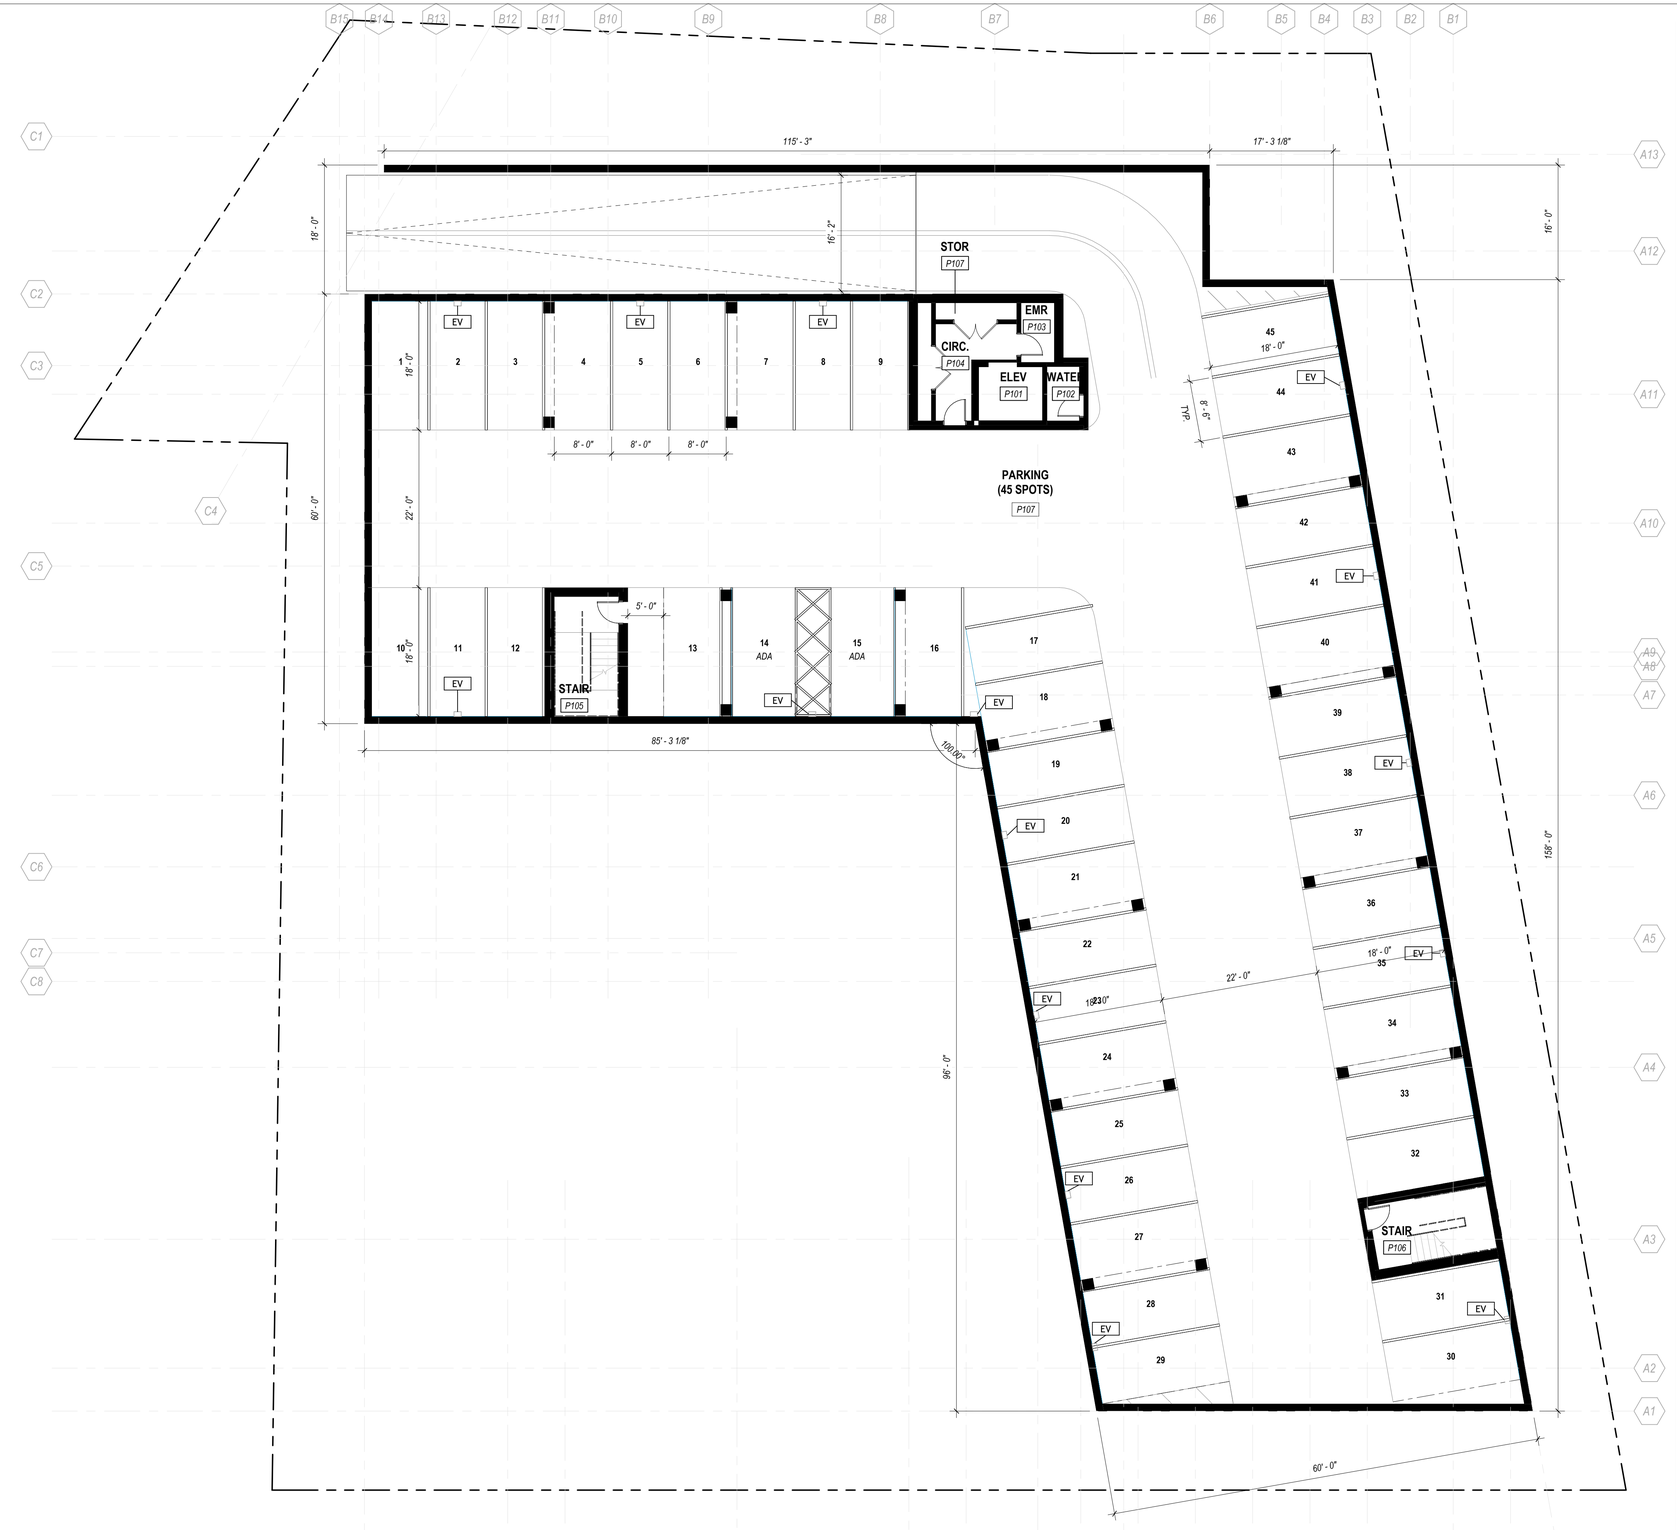


1 BASEMENT FLOOR PLAN
1" = 10'-0"

GENERAL FLOOR PLAN NOTES

1. *OVERALL DIMENSIONS ARE TO GRIDLINES, F.O.STUD, U.N.O.*
2. *OPENING DIMENSIONS TO CENTER OF OPENING.*
3. *REFER TO LIFE SAFETY PLANS AND ASSEMBLY SHEETS TO DETERMINE ALL REQUIRED RATINGS.*
4. *COORDINATE ALL LOAD BEARING ELEMENTS WITH STRUCTURAL DWGS.*
5. *FIRE CAULK ALL PENETRATIONS AND JOINTS AT RATED ASSEMBLIES.*
6. *REFER TO ENLARGED PLANS FOR ADDITIONAL INFORMATION.*
7. *REFER TO FINISH SCHEDULE FOR ADDITIONAL INFORMATION.*
8. *ALL DOORS LOCATED 6" FROM ADJACENT WALL, U.N.O.*
9. *PROVIDE WATER AND MOLD RESISTANT GWB IN ALL AREAS HAVING WATER SOURCE INCLUDING BUT NOT LIMITED TO BATHROOMS, KITCHENS, UTILITY CLOSETS, LAUNDRY ROOMS/CLOSETS AND CHASE WALLS.*
10. *CONFIRM ALL APPLIANCE / PLUMBING FIXTURE DIMENSIONS WITH FINAL EQUIPMENT SELECTIONS.*
11. *PROVIDE SEMI-RECESSED FIRE EXTINGUISHER CABINETS, LOCATE PER CODE REQ'S AND MAINTAIN RATING AS REQUIRED AT RATED WALLS. COORDINATE FINAL LOCATION IN FIELD WITH ARCHITECT.*
12. *REFER TO AIR SEALING DETAILS FOR ADDITIONAL REQUIREMENTS.*
13. *REFER TO PARTITION TYPE SHEET FOR PARTITION INFORMATION AND TAG TYPES.*
14. *REFER TO DOOR SCHEDULE AND DETAILS FOR ADDITIONAL INFORMATION.*

EV (15) WALL MOUNTED LEVEL 2 CHARGERS

85 SHANK PAINTER

PROVINCETOWN, MA 02657

PROJECT

85 ON SHANK PAINTER LLC

540 TREMONT ST #8 BOSTON, MA 02116
P *617 542.3500*

utile
ARCHITECTURE + URBAN DESIGN

115 KINGSTON ST
BOSTON, MA 02111
P *617 423.7200*
utiledesign.com

ARCHITECT

BOSTON CIVIL

840 SUMMER ST SUITE 202
BOSTON, MA 02127
P *857 367 9937*

CIVIL

MDLA

179 LINCOLN ST SUITE 302
BOSTON, MA 02111
P *203 592 4788*

LANDSCAPE

BUILDING, FIRE, AND ACCESS

17 BRIAN ROAD
LANCASTER, MA 01523
P *978 870 5674*

CODE

STAMP

ISSUE DATE	DOCUMENT SUBMISSION
10/09/2026	CAPE COD COMMISSION APP

REV. NO	REV. DATE	REVISION DESCRIPTION
01	11/19/2026	CCC Addendum 1

NOTE: LEGIBILITY OF PERFORMANCE CRITERIA AND DETAILING SCOPE REQUIRES THAT DRAWINGS BE VIEWED OR PRINTED IN COLOR - COORDINATE AS REQUIRED TO DETERMINE FULL PROJECT SCOPE

SCALE **As indicated**

UTILE PROJECT NUMBER **1824**

FLOOR PLAN - BASEMENT

P1.00

11/19/2026 5:29:18 PM



1 GROUND FLOOR PLAN
1" = 10'-0"

GENERAL FLOOR PLAN NOTES

1. *OVERALL DIMENSIONS ARE TO GRIDLINES, F.O.STUD, U.N.O.*
2. *OPENING DIMENSIONS TO CENTER OF OPENING.*
3. *REFER TO LIFE SAFETY PLANS AND ASSEMBLY SHEETS TO DETERMINE ALL REQUIRED RATINGS.*
4. *COORDINATE ALL LOAD BEARING ELEMENTS WITH STRUCTURAL DWGS.*
5. *FIRE CAULK ALL PENETRATIONS AND JOINTS AT RATED ASSEMBLIES.*
6. *REFER TO ENLARGED PLANS FOR ADDITIONAL INFORMATION.*
7. *REFER TO FINISH SCHEDULE FOR ADDITIONAL INFORMATION.*
8. *ALL DOORS LOCATED 6" FROM ADJACENT WALL, U.N.O.*
9. *PROVIDE WATER AND MOLD RESISTANT GWB IN ALL AREAS HAVING WATER SOURCE INCLUDING BUT NOT LIMITED TO BATHROOMS, KITCHENS, UTILITY CLOSETS, LAUNDRY ROOMS/CLOSETS AND CHASE WALLS.*
10. *CONFIRM ALL APPLIANCE / PLUMBING FIXTURE DIMENSIONS WITH FINAL EQUIPMENT SELECTIONS.*
11. *PROVIDE SEMI-RECESSED FIRE EXTINGUISHER CABINETS, LOCATE PER CODE REQ'S AND MAINTAIN RATING AS REQUIRED AT RATED WALLS. COORDINATE FINAL LOCATION IN FIELD WITH ARCHITECT.*
12. *REFER TO AIR SEALING DETAILS FOR ADDITIONAL REQUIREMENTS.*
13. *REFER TO PARTITION TYPE SHEET FOR PARTITION INFORMATION AND TAG TYPES.*
14. *REFER TO DOOR SCHEDULE AND DETAILS FOR ADDITIONAL INFORMATION.*

85 SHANK PAINTER

PROVINCETOWN, MA 02657

PROJECT

85 ON SHANK PAINTER LLC

540 TREMONT ST #8 BOSTON, MA 02116
P *617 542.3500*

utile

ARCHITECTURE + URBAN DESIGN

115 KINGSTON ST
BOSTON, MA 02111
P *617 423.7200*
utiledesign.com

ARCHITECT

BOSTON CIVIL

840 SUMMER ST SUITE 202
BOSTON, MA 02127
P *857 367 9937*

CIVIL

MDLA

179 LINCOLN ST SUITE 302
BOSTON, MA 02111
P *203 592 4788*

LANDSCAPE

BUILDING, FIRE, AND ACCESS

17 BRIAN ROAD
LANCASTER, MA 01523
P *978 870 5674*

CODE

STAMP

ISSUE DATE	DOCUMENT SUBMISSION
10/09/2026	CAPE COD COMMISSION APP

REV. NO	REV. DATE	REVISION DESCRIPTION
01	11/19/2026	CCC Addendum 1

NOTE: LEGIBILITY OF PERFORMANCE CRITERIA AND DETAILING SCOPE REQUIRES THAT DRAWINGS BE VIEWED OR PRINTED IN COLOR - COORDINATE AS REQUIRED TO DETERMINE FULL PROJECT SCOPE


SCALE **As indicated**

UTILE PROJECT NUMBER **1824**

FLOOR PLAN - FIRST FLOOR

P1.01

11/19/2026 5:29:21 PM

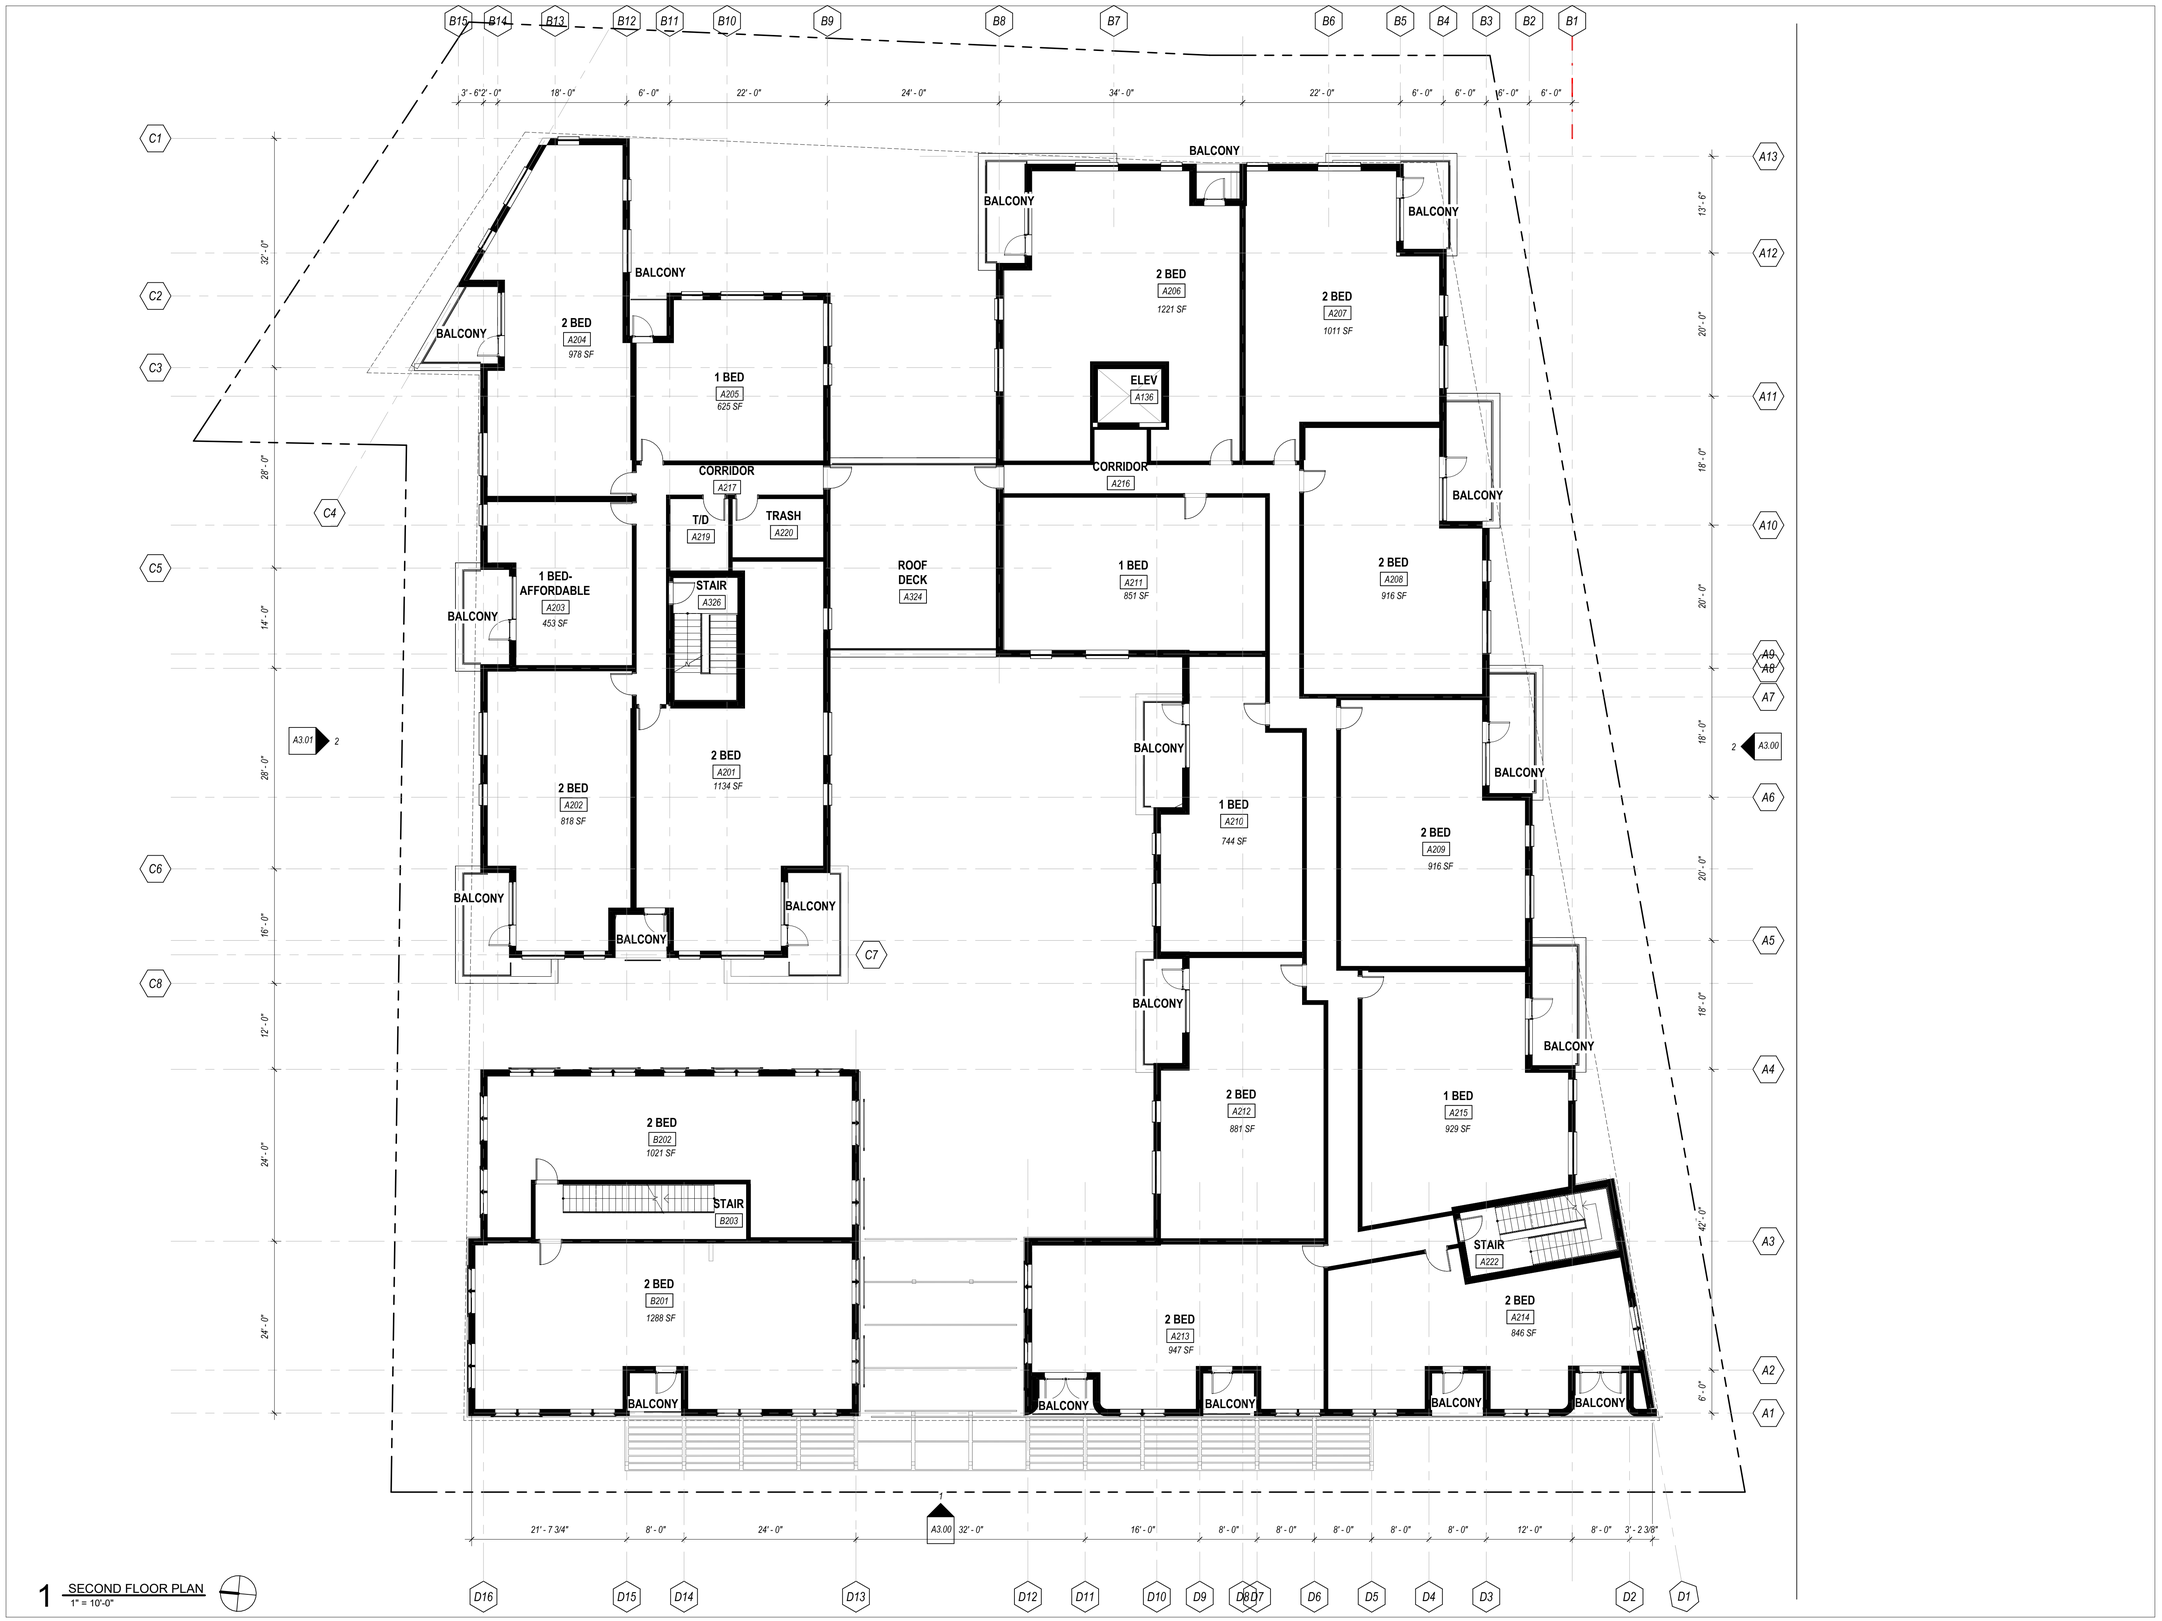

1 SECOND FLOOR PLAN
1" = 10'-0"

85 SHANK PAINTER

PROVINCETOWN, MA 02657

PROJECT

85 ON SHANK PAINTER LLC

540 TREMONT ST #8 BOSTON, MA 02116
P 617 542.3500

utile

ARCHITECTURE + URBAN DESIGN

115 KINGSTON ST
BOSTON, MA 02111
P 617 423.7200
utiledesign.com

ARCHITECT

BOSTON CIVIL

840 SUMMER ST SUITE 202
BOSTON, MA 02127
P 857 367 9937

CIVIL

MDLA

179 LINCOLN ST SUITE 302
BOSTON, MA 02111
P 203 592 4788

LANDSCAPE

BUILDING, FIRE, AND ACCESS

17 BRIAN ROAD
LANCASTER, MA 01523
P 978 870 5674

CODE

STAMP

ISSUE DATE	DOCUMENT SUBMISSION
10/09/2026	CAPE COD COMMISSION APP

REV. NO	REV. DATE	REVISION DESCRIPTION
01	11/19/2026	CCC Addendum 1

NOTE: LEGIBILITY OF PERFORMANCE CRITERIA AND DETAILING SCOPE REQUIRES THAT DRAWINGS BE VIEWED OR PRINTED IN COLOR - COORDINATE AS REQUIRED TO DETERMINE FULL PROJECT SCOPE

SCALE 1" = 10'-0"

UTILE PROJECT NUMBER 1824

FLOOR PLAN - SECOND FLOOR

P1.02

11/19/2026 5:25:22 PM



1 THIRD FLOOR PLAN
1" = 10'-0"

85 SHANK PAINTER

PROVINCETOWN, MA 02657

PROJECT

85 ON SHANK PAINTER LLC

540 TREMONT ST #8 BOSTON, MA 02116
P 617 542.3500

utile
ARCHITECTURE + URBAN DESIGN

115 KINGSTON ST
BOSTON, MA 02111
P 617 423.7200
utiledesign.com
ARCHITECT

BOSTON CIVIL

840 SUMMER ST SUITE 202
BOSTON, MA 02127
P 857 367 9937
CIVIL

MDLA

179 LINCOLN ST SUITE 302
BOSTON, MA 02111
P 203 592 4788
LANDSCAPE

BUILDING, FIRE, AND ACCESS

17 BRIAN ROAD
LANCASTER, MA 01523
P 978 870 5674
CODE

STAMP

ISSUE DATE	DOCUMENT SUBMISSION
10/09/2026	CAPE COD COMMISSION APP

REV. NO	REV. DATE	REVISION DESCRIPTION
01	11/19/2026	CCC Addendum 1

NOTE: LEGIBILITY OF PERFORMANCE CRITERIA AND DETAILING SCOPE REQUIRES THAT DRAWINGS BE VIEWED OR PRINTED IN COLOR - COORDINATE AS REQUIRED TO DETERMINE FULL PROJECT SCOPE

SCALE **1" = 10'-0"**
UTILE PROJECT NUMBER **1824**

FLOOR PLAN - THIRD FLOOR

P1.03

11/19/2026 5:29:24 PM



1 ROOF PLAN Copy 1
1" = 10'-0"

85 SHANK PAINTER
PROVINCETOWN, MA 02657
PROJECT

85 ON SHANK PAINTER LLC
540 TREMONT ST #8 BOSTON, MA 02116
P *617 542.3500*

utile
ARCHITECTURE + URBAN DESIGN
115 KINGSTON ST
BOSTON, MA 02111
P *617 423.7200*
utiledesign.com
ARCHITECT

BOSTON CIVIL
840 SUMMER ST SUITE 202
BOSTON, MA 02127
P *857 367 9937*
CIVIL

MDLA
179 LINCOLN ST SUITE 302
BOSTON, MA 02111
P *203 592 4788*
LANDSCAPE

BUILDING, FIRE, AND ACCESS
17 BRIAN ROAD
LANCASTER, MA 01523
P *978 870 5674*
CODE

STAMP

ISSUE DATE	DOCUMENT SUBMISSION
10/09/2026	CAPE COD COMMISSION APP

REV. NO	REV. DATE	REVISION DESCRIPTION
01	11/19/2026	CCC Addendum 1

NOTE: LEGIBILITY OF PERFORMANCE CRITERIA AND DETAILING SCOPE REQUIRES THAT DRAWINGS BE VIEWED OR PRINTED IN COLOR - COORDINATE AS REQUIRED TO DETERMINE FULL PROJECT SCOPE

SCALE **1" = 10'-0"**
UTILE PROJECT NUMBER **1824**

FLOOR PLAN - FOURTH FLOOR

P1.04

11/19/2026 5:29:24 PM