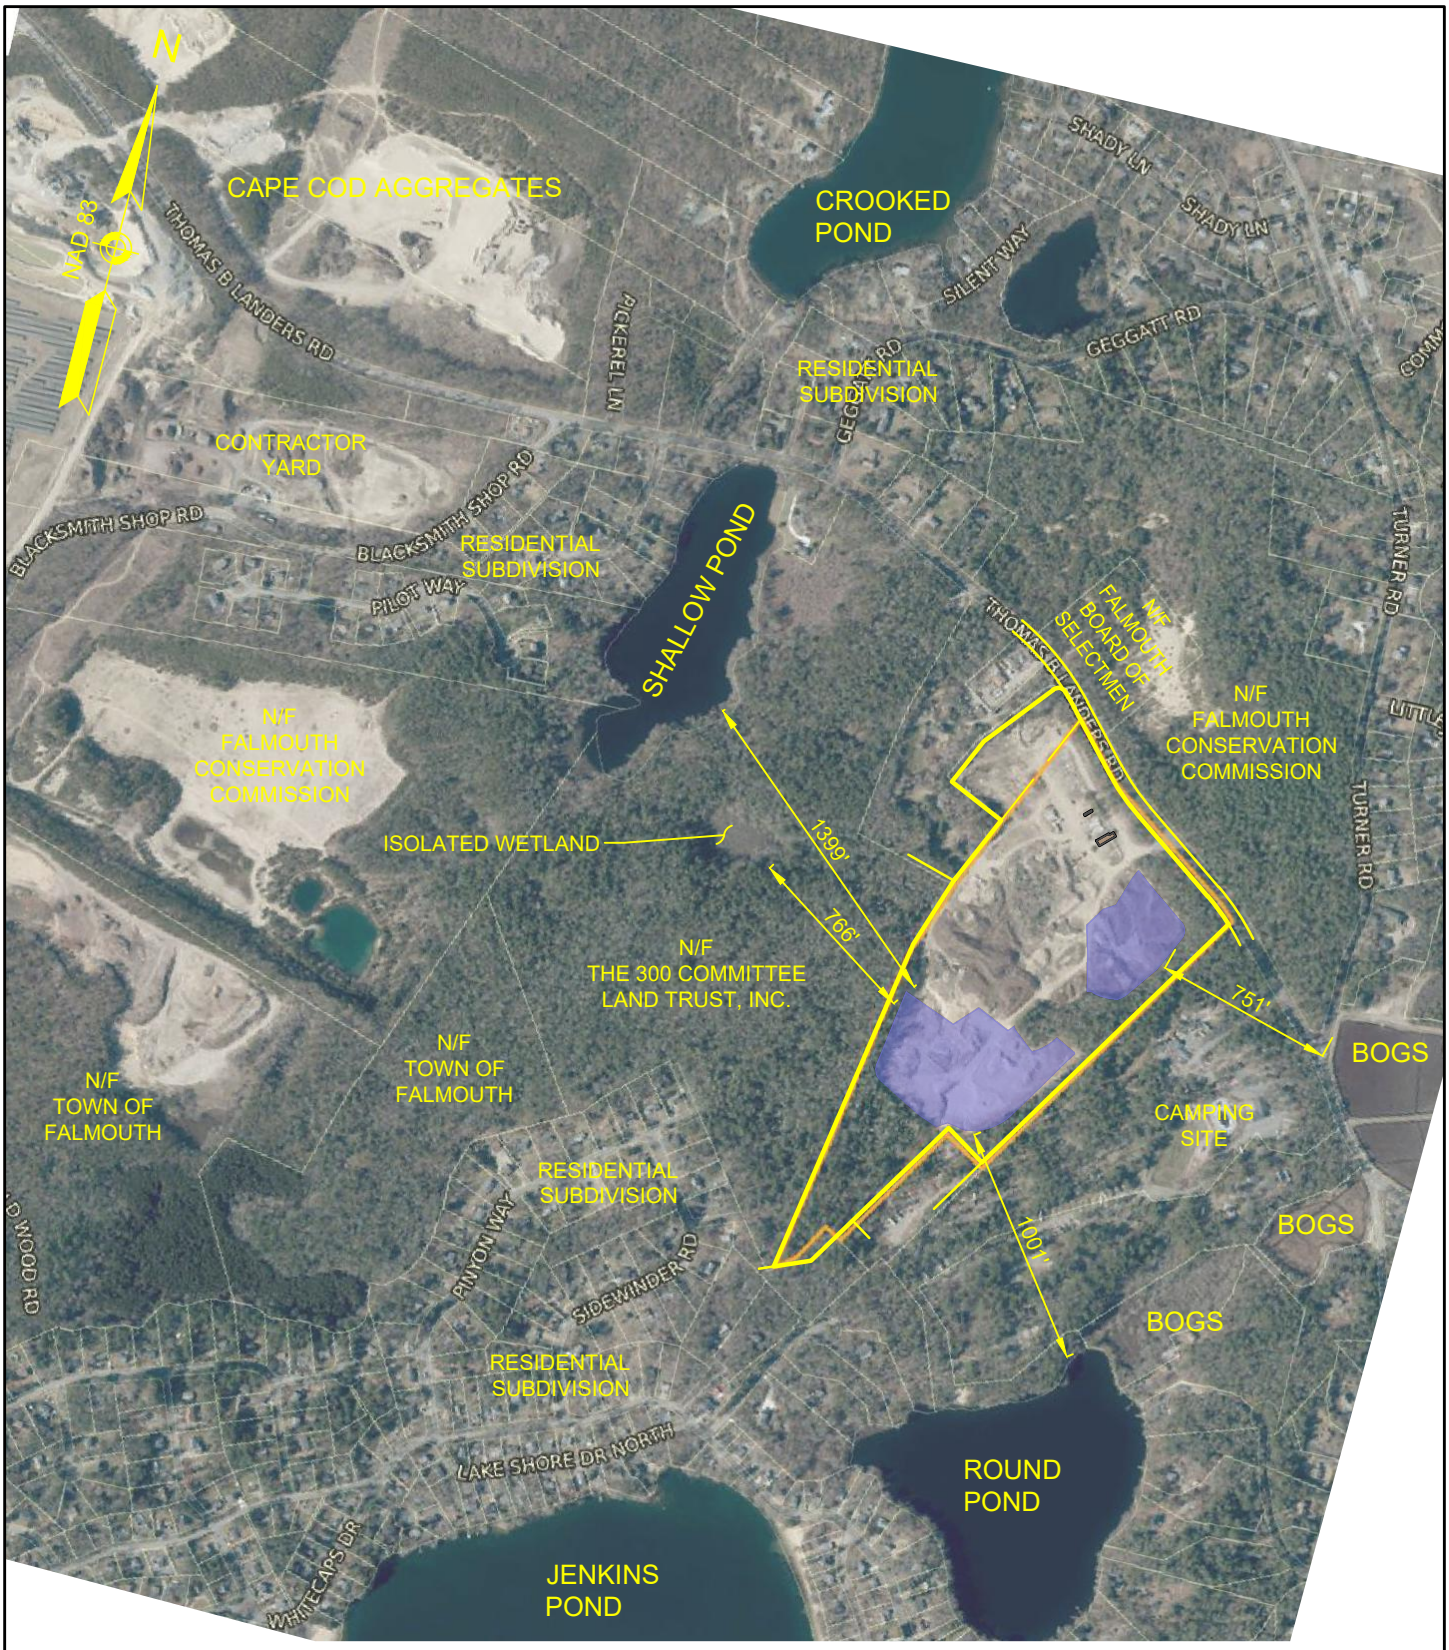


Project: 160 THOMAS B. LANDERS ROAD FALMOUTH, MASSACHUSETTS	Drawing Title: EXHIBIT #3: NEIGHBORHOOD MAP
	Applicant: LAWRENCE LYNCH REALTY CORPORATION
	Deed Ref: BOOK 36149 PAGE 54 & LC CTF 234749 — Parcel ID No: 22-02-029-000 & 16-06-002-003)
	Date: MAY 13, 2025 — 0 400 800
	Drawn By: RLR — Check By: RLR — SCALE: 1" = 800'

DRAFT

CAPE & ISLANDS ENGINEERING
508.477.7272 PHONE 508.477.9072 FAX
SUMMERFIELD PARK - 800 FALMOUTH ROAD - SUITE 301C - MASHPEE, MA 02649