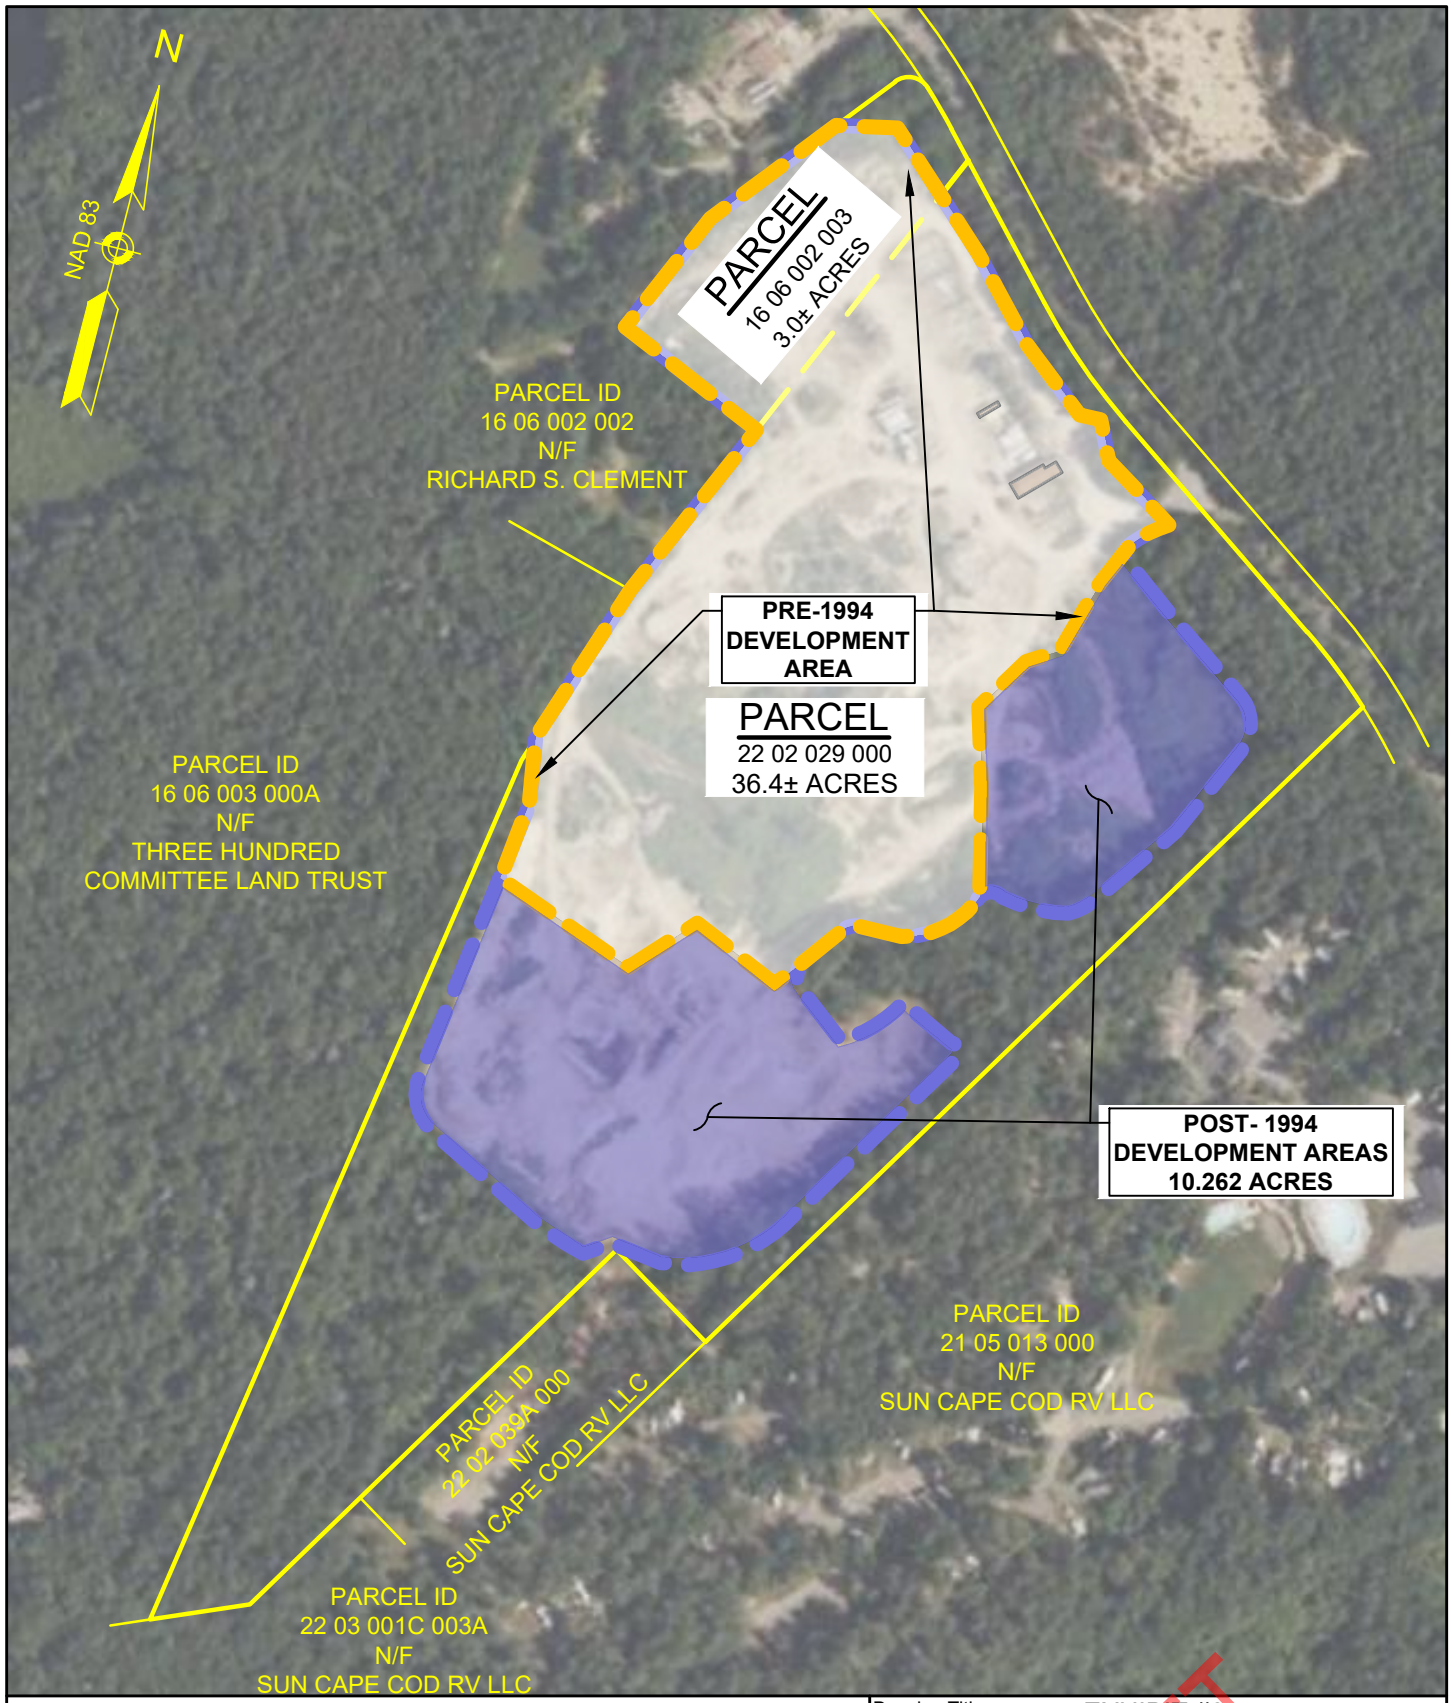


Project: 160 THOMAS B. LANDERS ROAD
FALMOUTH, MASSACHUSETTS

CAPE & ISLANDS ENGINEERING
508.477.7272 PHONE 508.477.9072 FAX
SUMMERFIELD PARK - 800 FALMOUTH ROAD - SUITE 301C - MASHPEE, MA 02649

Drawing Title: EXHIBIT #2:
PRE & POST 1994 DEVELOPMENT

Applicant: LAWRENCE LYNCH REALTY CORPORATION

Deed Ref: BOOK 36149 PAGE 54 & LC CTF 234749

Parcel ID No: 22-02-029-000 & 16-06-002-003)

Date: MAY 13, 2025

Drawn By: RLR Check By: RLR

SCALE: 1" = 200'

DRAFT