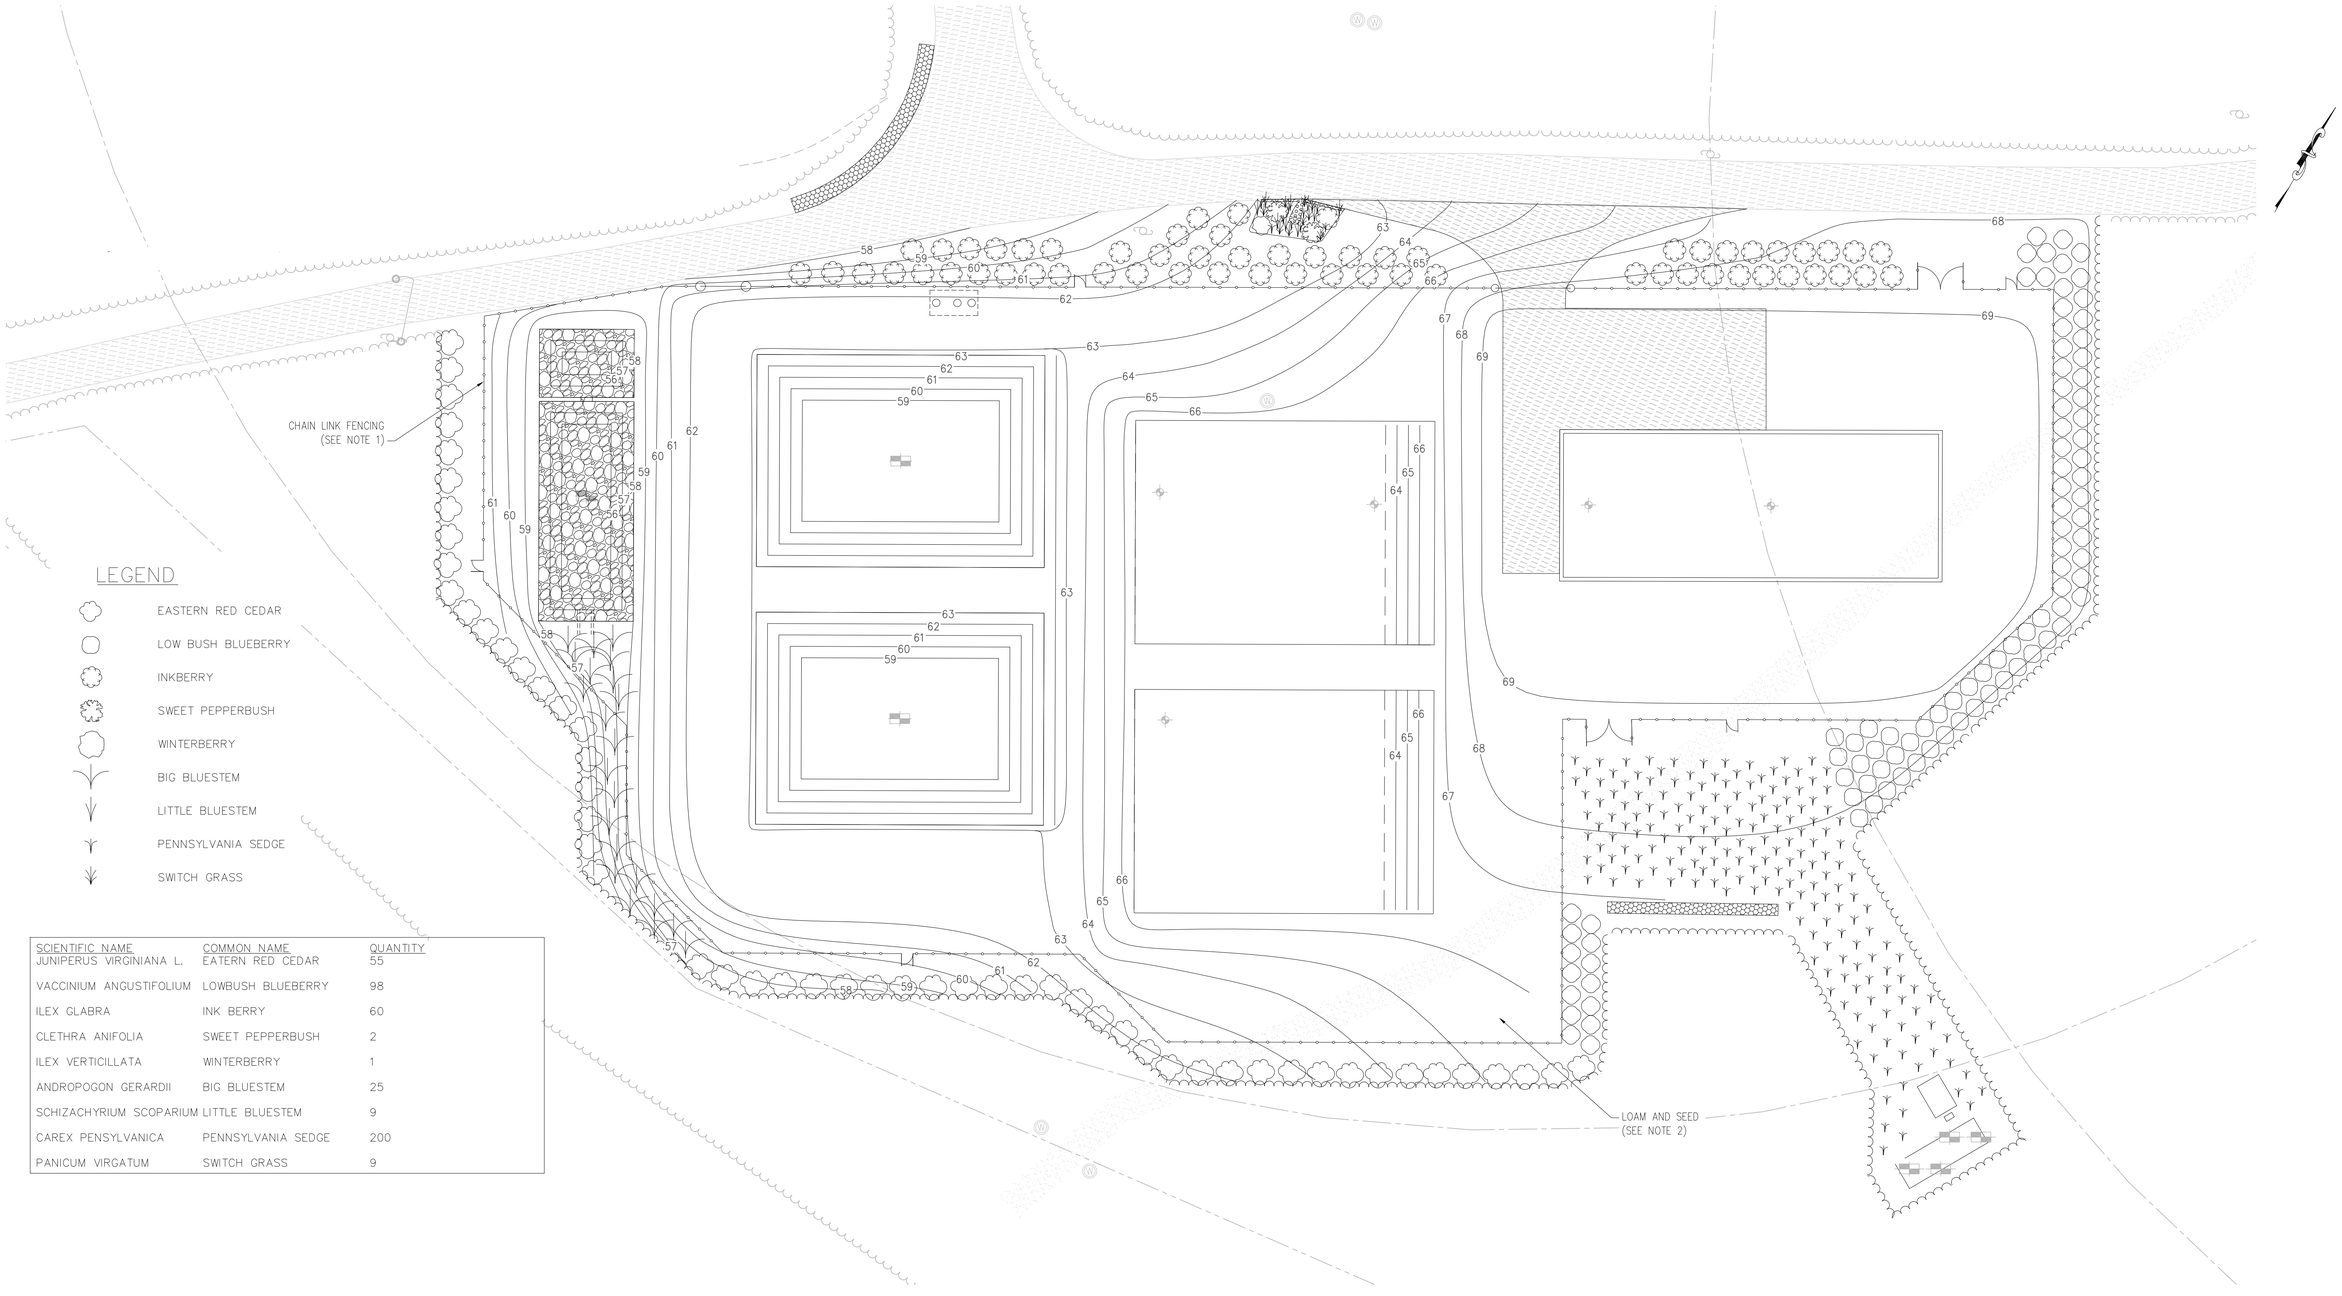


SCIENTIFIC NAME	COMMON NAME	QUANTITY
JUNIPERUS VIRGINIANA L.	EATERN RED CEDAR	55
VACCINIUM ANGUSTIFOLIUM	LOWBUSH BLUEBERRY	98
ILEX GLABRA	INK BERRY	60
CLETHRA ANIFOLIA	SWEET PEPPERBUSH	2
ILEX VERTICILLATA	WINTERBERRY	1
ANDROPOGON GERARDII	BIG BLUESTEM	25
SCHIZACHYRIUM SCOPARIUM	LITTLE BLUESTEM	9
CAREX PENSYLVANICA	PENNSYLVANIA SEDGE	200
PANICUM VIRGATUM	SWITCH GRASS	9

NOTES:

1. CHAIN LINK FENCING SHALL BE SEVEN FEET TALL.
2. ALL AREAS NOT SPECIFIED TO BE PAVED OR PLANTED WITH THE ABOVE TREES, SHRUBS, AND GRASSES SHALL BE SUBJECT TO LOAM AND SEED WITH A FECSUE GRASS MIX.

PLAN VIEW

SCALE: 1" = 20'

90% DESIGN
FOR PERMITTING

H2Olson Engineering, Inc.
DRINKING WATER PROFESSIONALS
10 Riverside Drive Suite #103, Lakeville, MA 02347
www.h2olsonengineering.com
(508) 375-7007

SCALE ADJUSTMENT GUIDE
0" 1"
BAR IS ONE INCH ON ORIGINAL DRAWING

REVISIONS		
NO.	DATE	DESCRIPTION

COMMONWEALTH OF MASSACHUSETTS
GREGORY A. CLARK
No. 47746
REGISTERED PROFESSIONAL ENGINEER
10/6/26

PROJECT NO.:	127,25,01
DATE:	OCTOBER 2026
SCALE:	1" = 20'
DESIGNED BY:	GAC
CHECKED BY:	SCO
DRAWN BY:	GAC
APPROVED BY:	SCO

BARNSTABLE FIRE DISTRICT
WELLS 3 & 4 WTP
BARNSTABLE, MASSACHUSETTS

DRAWING TITLE:
LANDSCAPING PLAN

DRAWING NO.:
C-11

SHEET NO. 18 OF 108

C:\Users\Genevieve\H2Olson Engineering, Inc\H2O - 03 Projects\127 - Barnstable Fire District\127.25.02 - Well 3&4 WTP Design\01 Design\A. Drawings\C-Sheets\C Sheets.dwg