



FIRST FLOOR PLAN - PROPOSED

NOT TO SCALE

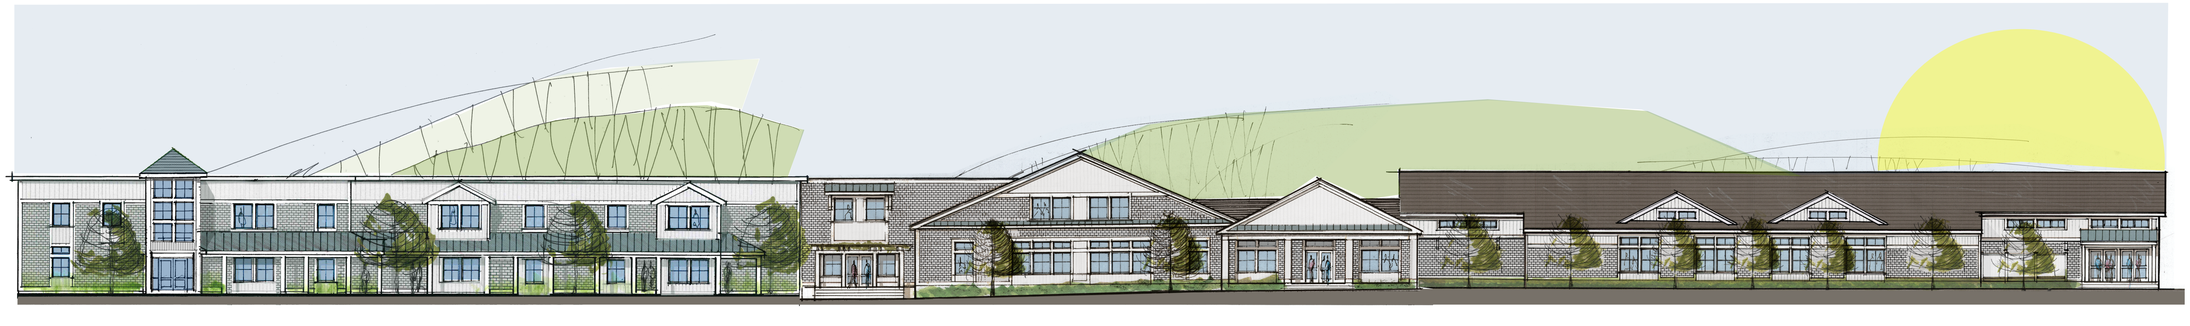

SCUDDER AVE ELEVATION - PROPOSED

NOT TO SCALE

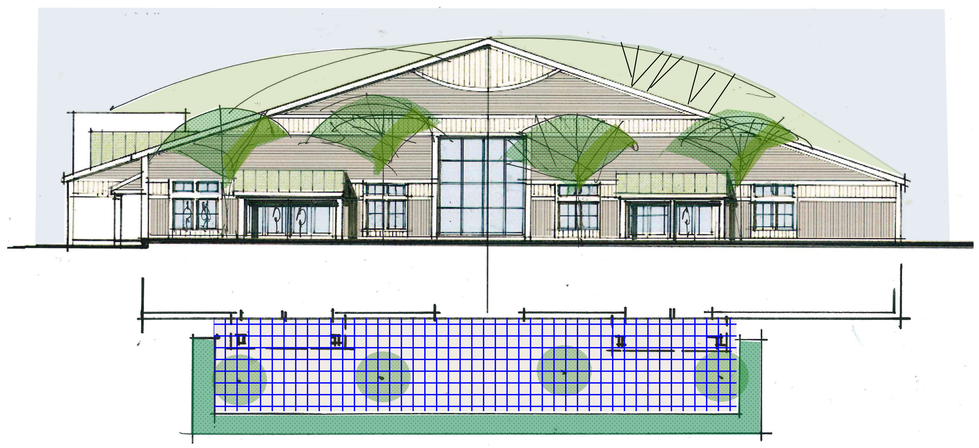

BALLROOM END ELEVATION - PROPOSED

NOT TO SCALE

Revisions
Issue Date: Description
Issued for Construction January 10, 2025 Checked By

RIVERVIEW FRIENDS FOREVER
THE BARN

SV DESIGN
126 Dodge Street
Beverly, Massachusetts 01915
www.svdesign.com
t 978.927.3745

© SV Design, LLC

#



SCUDDER AVE ELEVATION - EXISTING

NOT TO SCALE









EXISTING CONDITIONS PHOTOS



Revisions
Issue Date: Description
Issued for Construction January 10, 2025
Checked By

RIVERVIEW FRIENDS FOREVER
THE BARN

SV DESIGN
126 Dodge Street
Beverly, Massachusetts 01915
t 978.927.3745
www.svdesign.com

SV DESIGN

© SV Design, LLC.

#